


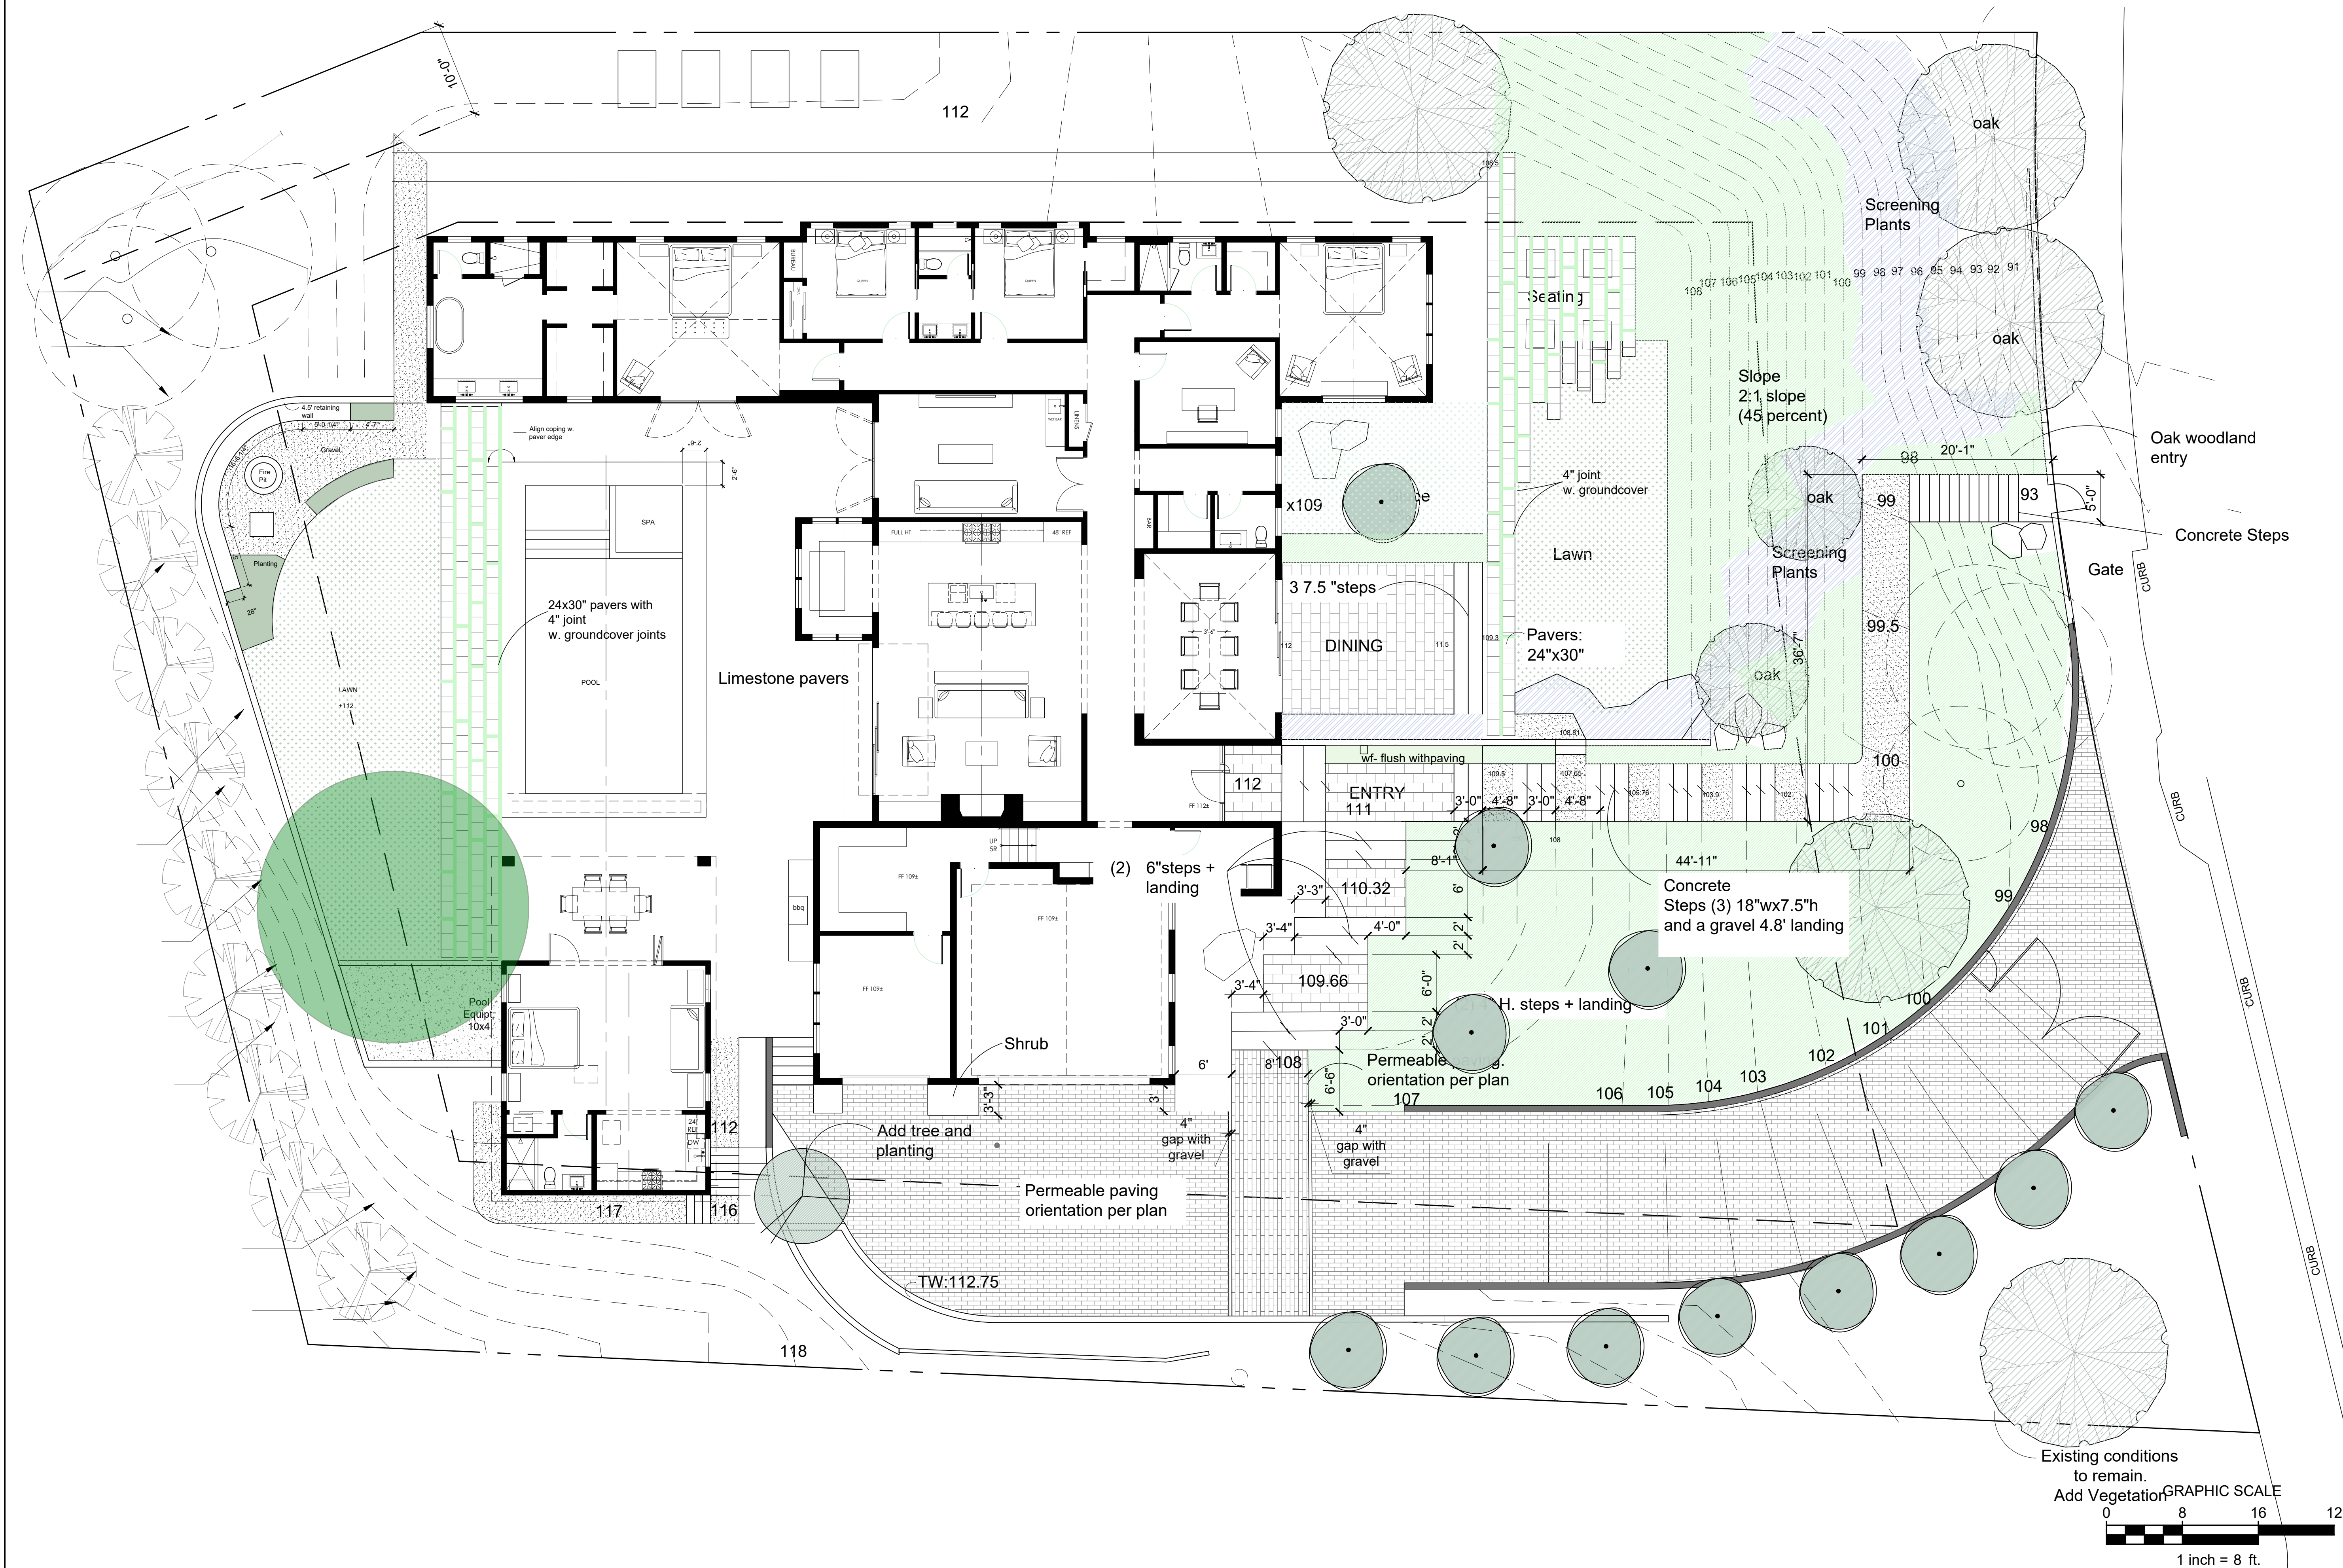

STUDIO MALA
831 MANUELS AVE SAN FRANCISCO
4155314003
CAT@STUDIO-MALA.COM

Consultant:

Stamp:

Project Name:

55 Del Monte Dr. Residence

55 Del Monte Drive Hillsborough, ca

Sheet Title:

Site Plan update: 3/5/25

Submittal:

Date: 2.6.25

Revision:

Date:

Scale:

NTS