




SHOWER WALL: CELINE 2"X6" FIELD TILE
WALL TRIM: CELINE .5" X 8" JOLLY
FLOOR, U.N.O.: RIVAGE HONED 12" X 24"
BASE, U.N.O.: 6" RIVAGE HONED

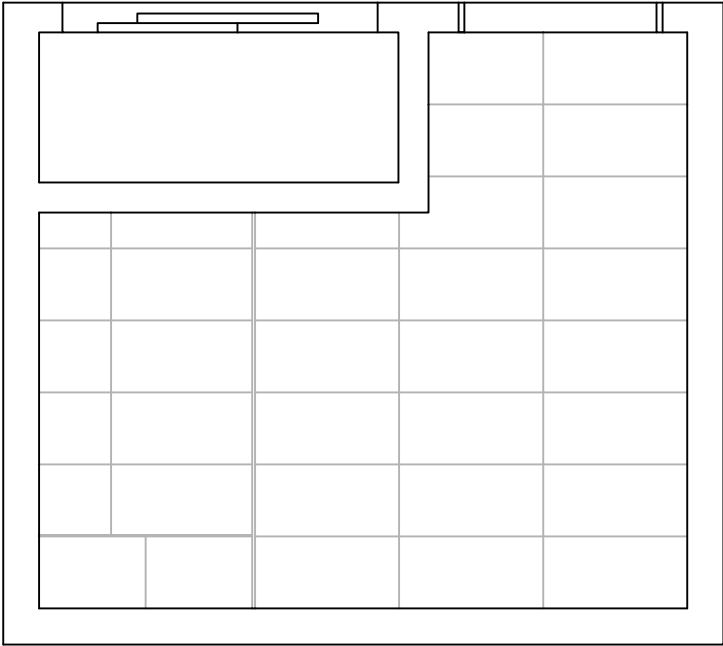


2 ADU BATH FINISH PLAN
SCALE: 3/8" = 1'-0"

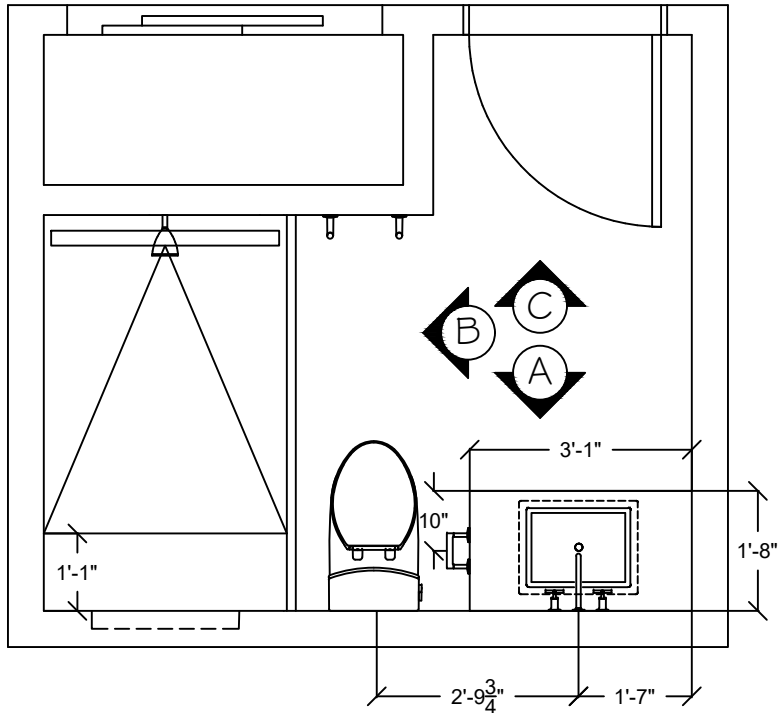

1 ADU BATH FLOOR PLAN
SCALE: 3/8" = 1'-0"

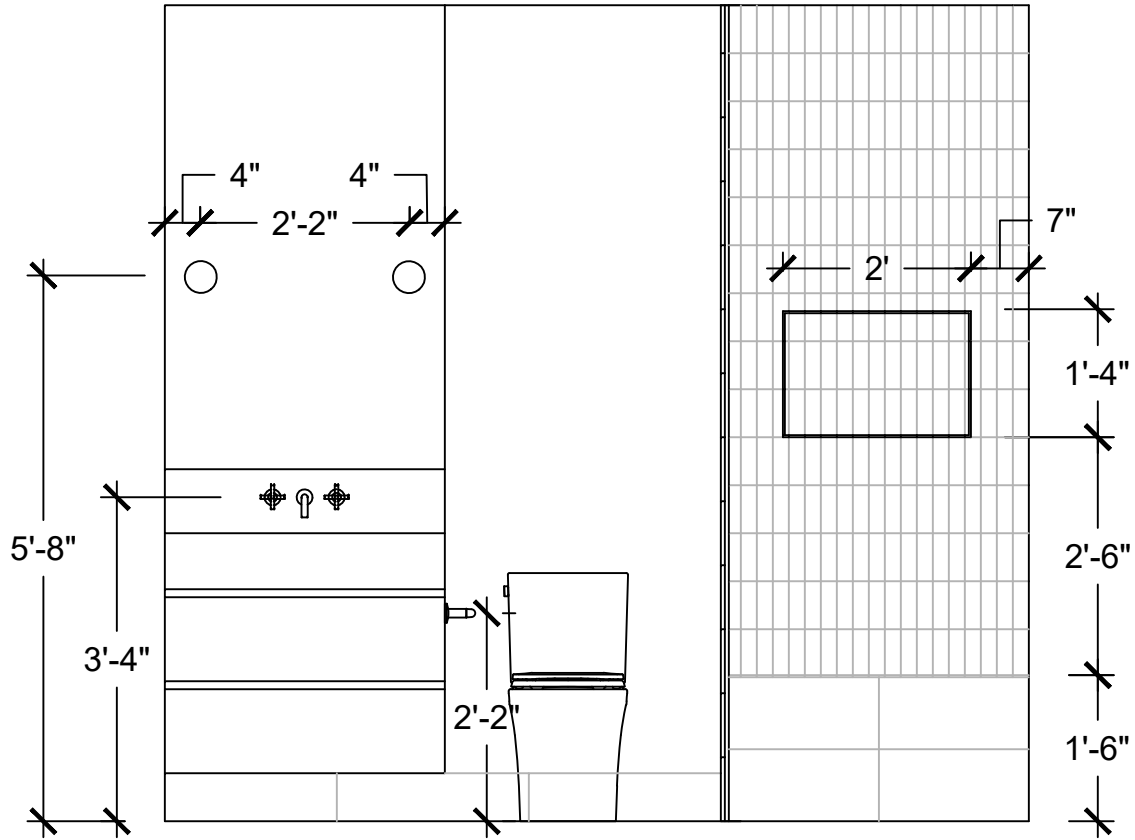


A ADU BATH ELEVATION
SCALE: 1/2" = 1'-0"

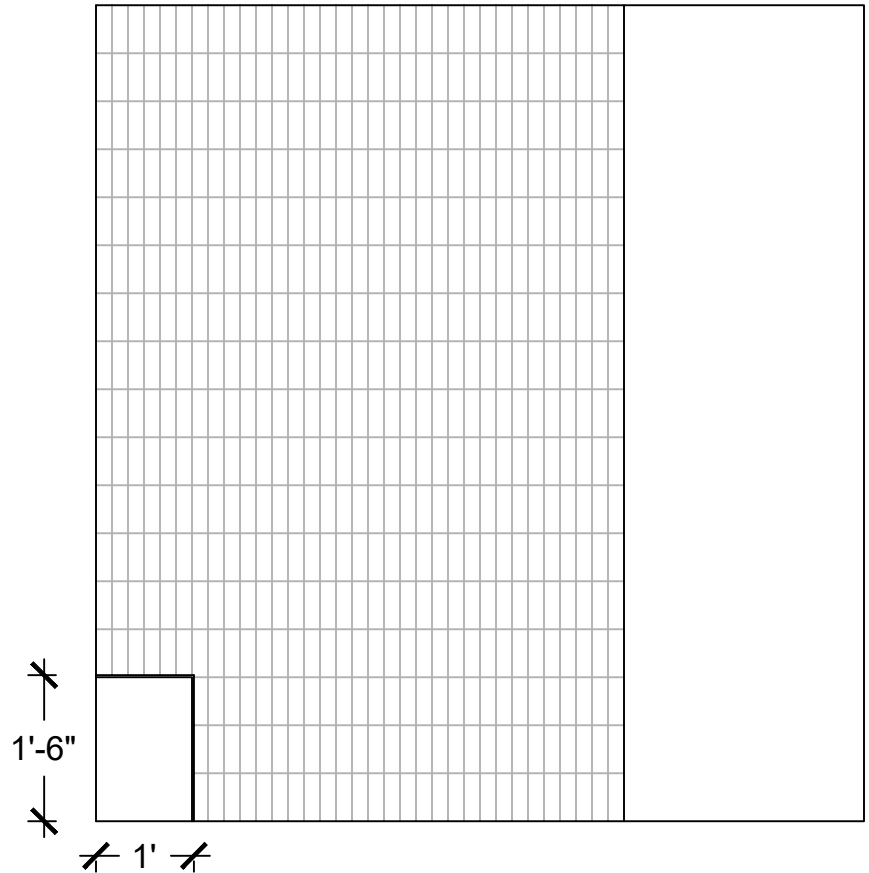

B ADU BATH ELEVATION
SCALE: 1/2" = 1'-0"




SHOWER WALL: CELINE 2"X6" FIELD TILE
WALL TRIM: CELINE .5" X 8" JOLLY
FLOOR, U.N.O.: RIVAGE HONED 12" X 24"
BASE, U.N.O.: 6" RIVAGE HONED

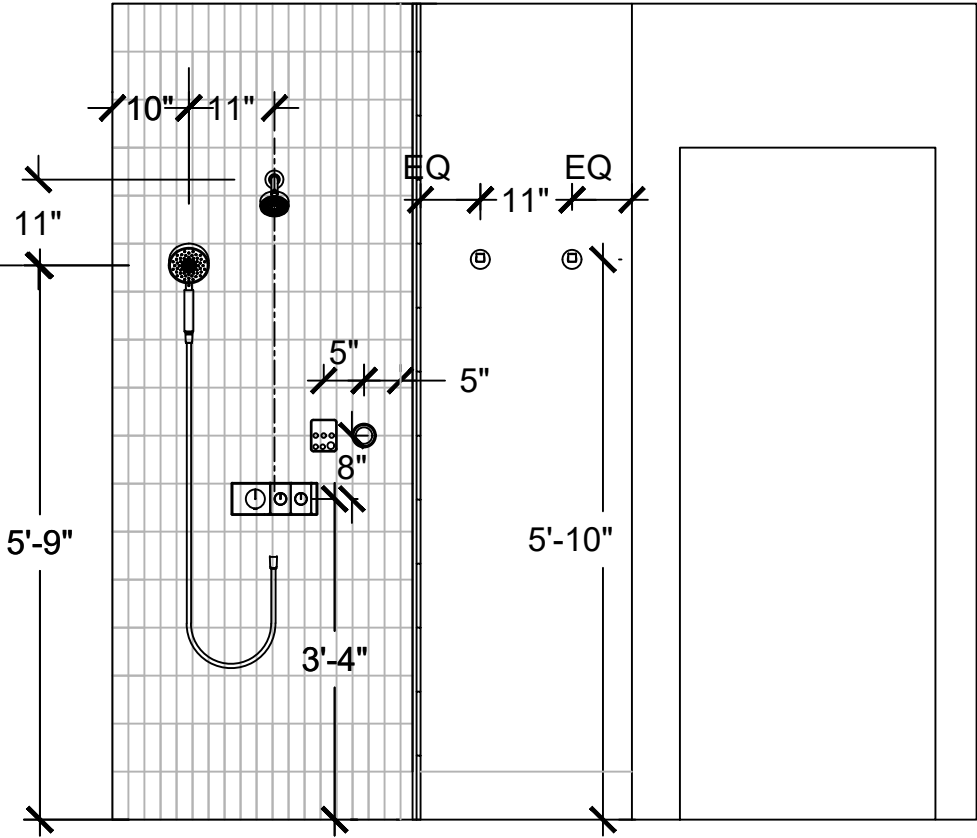


C ADU BATH ELEVATION
SCALE: 1/2" = 1'-0"




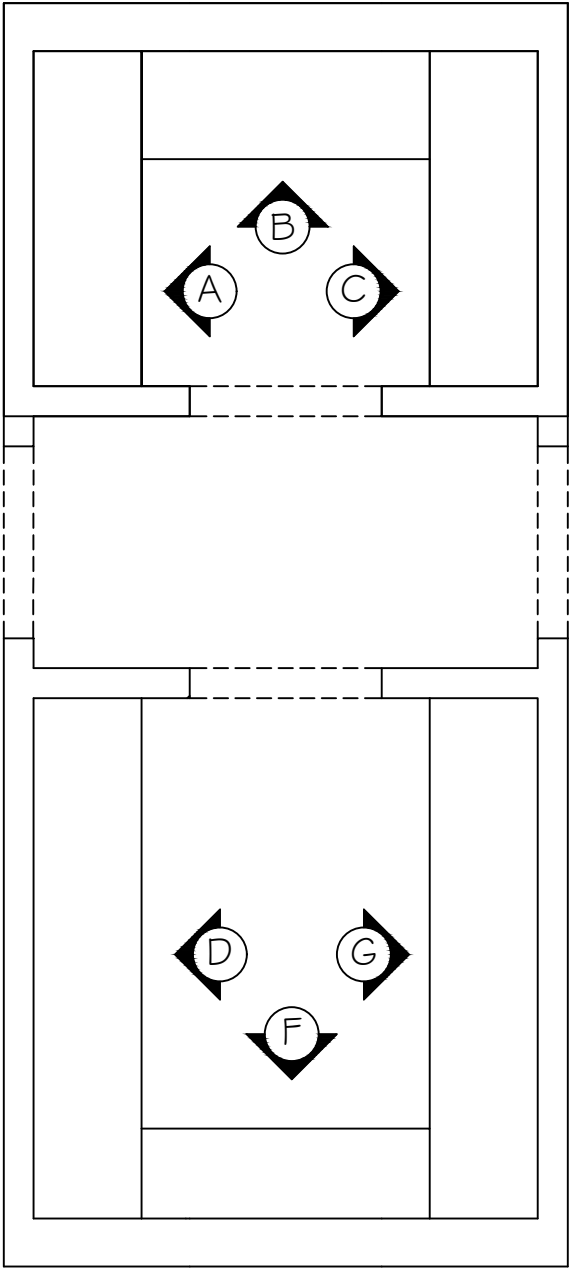

1 PRIMARY CLOSET FLOOR PLAN
SCALE: 3/8" = 1'-0"

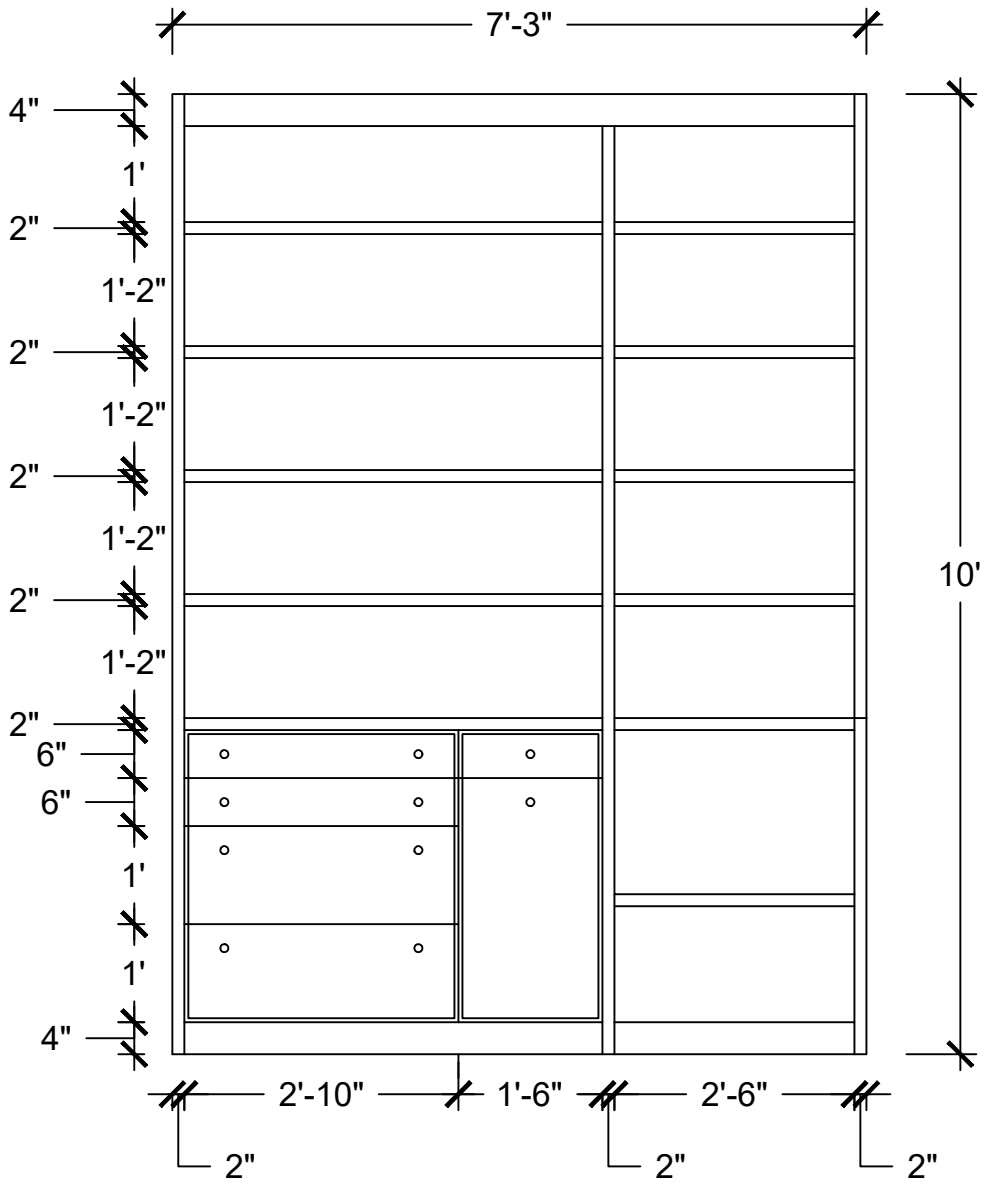


A PRIMARY CLOSET ELEVATION
SCALE: 1/2" = 1'-0"

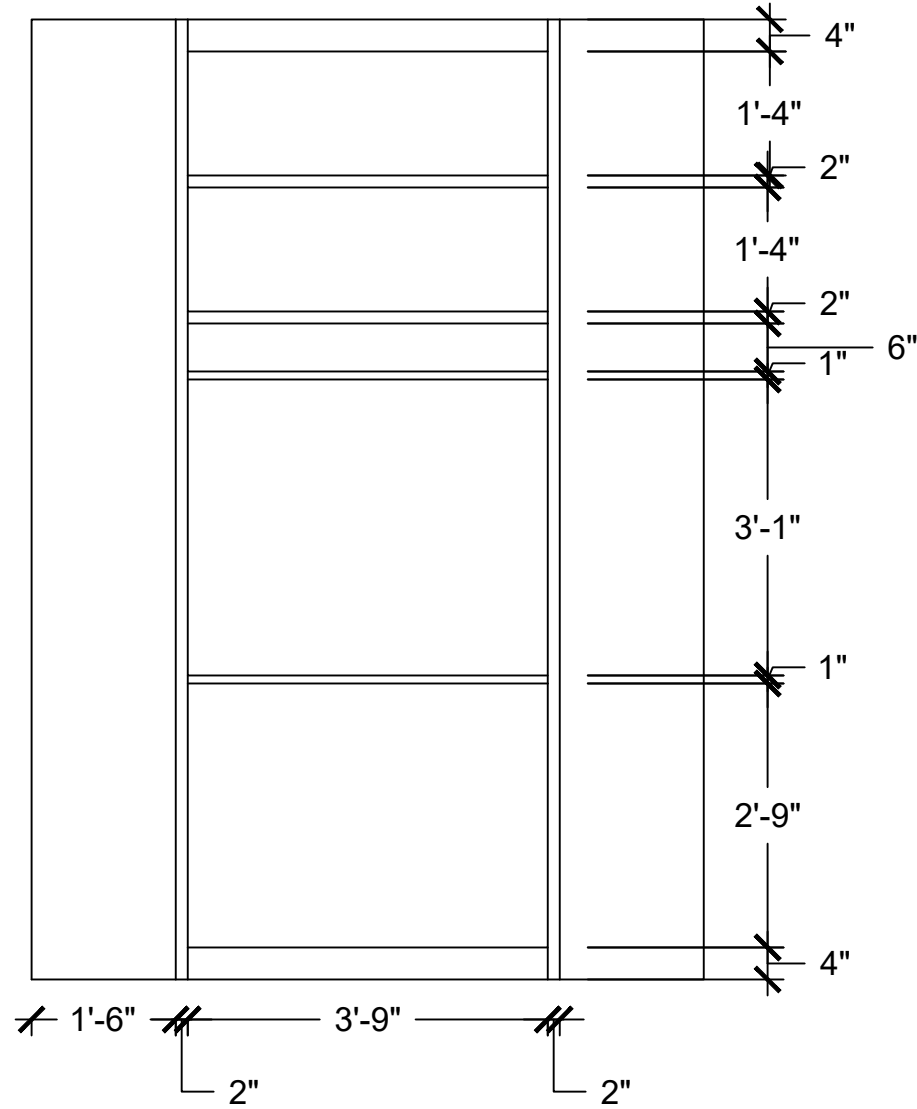


B PRIMARY CLOSET ELEVATION
SCALE: 1/2" = 1'-0"




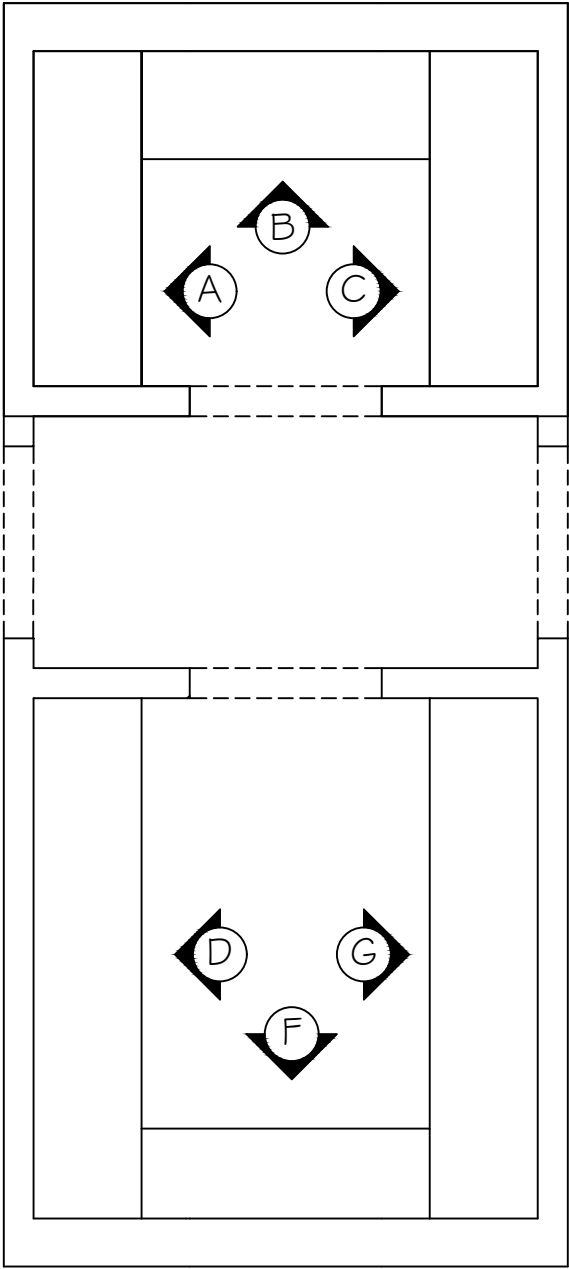

1 PRIMARY CLOSET FLOOR PLAN
SCALE: 3/8" = 1'-0"

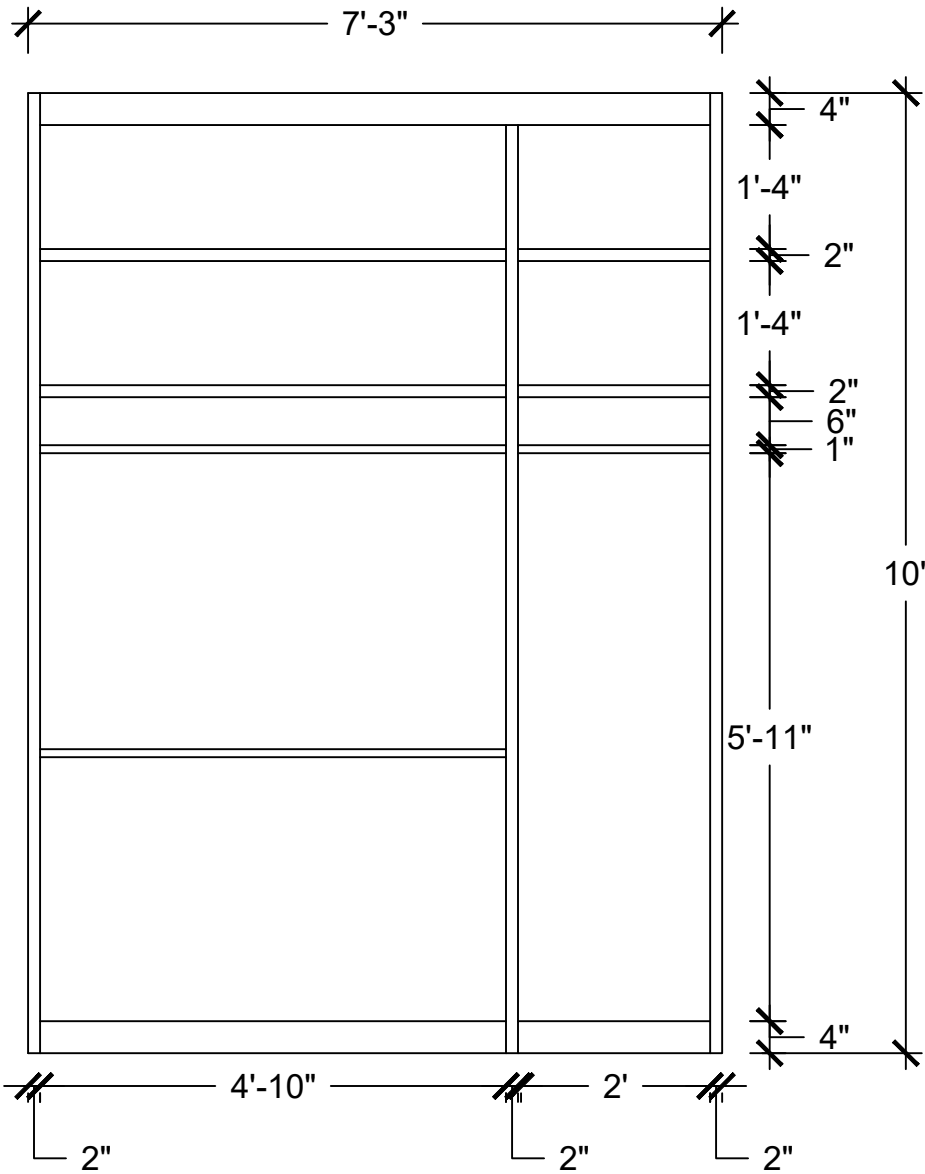


C PRIMARY CLOSET ELEVATION
SCALE: 1/2" = 1'-0"

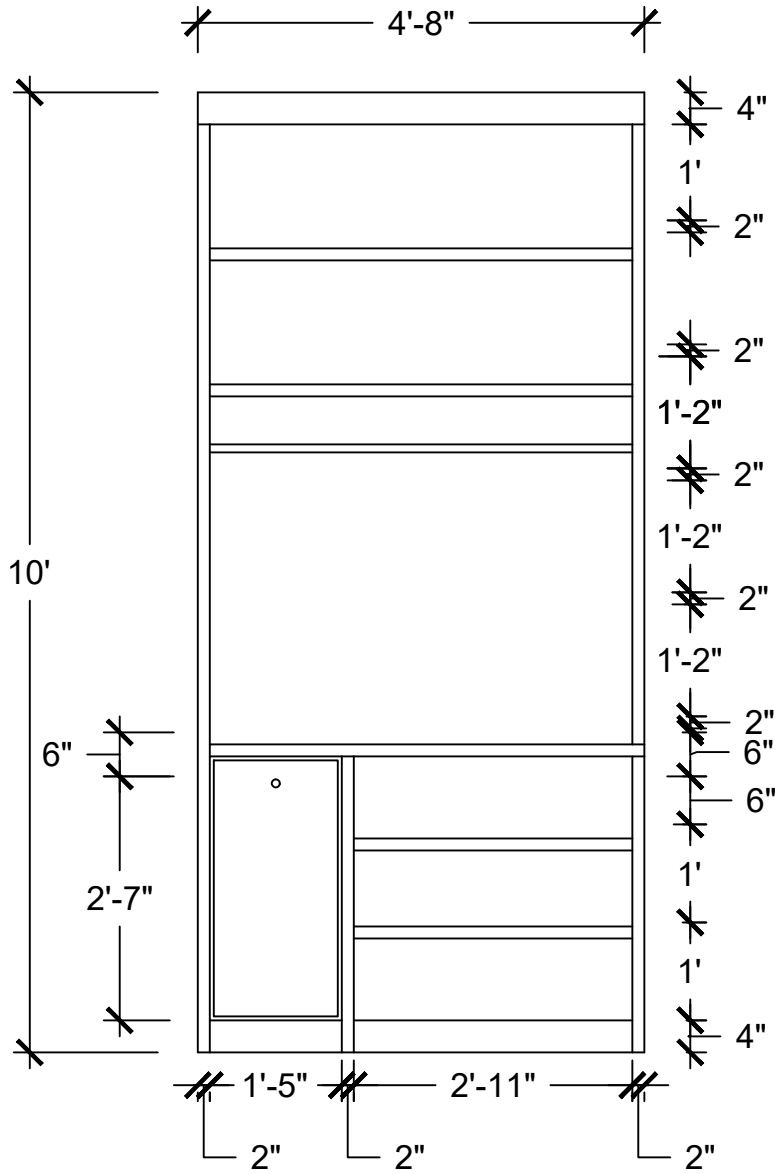


D PRIMARY CLOSET ELEVATION
SCALE: 1/2" = 1'-0"




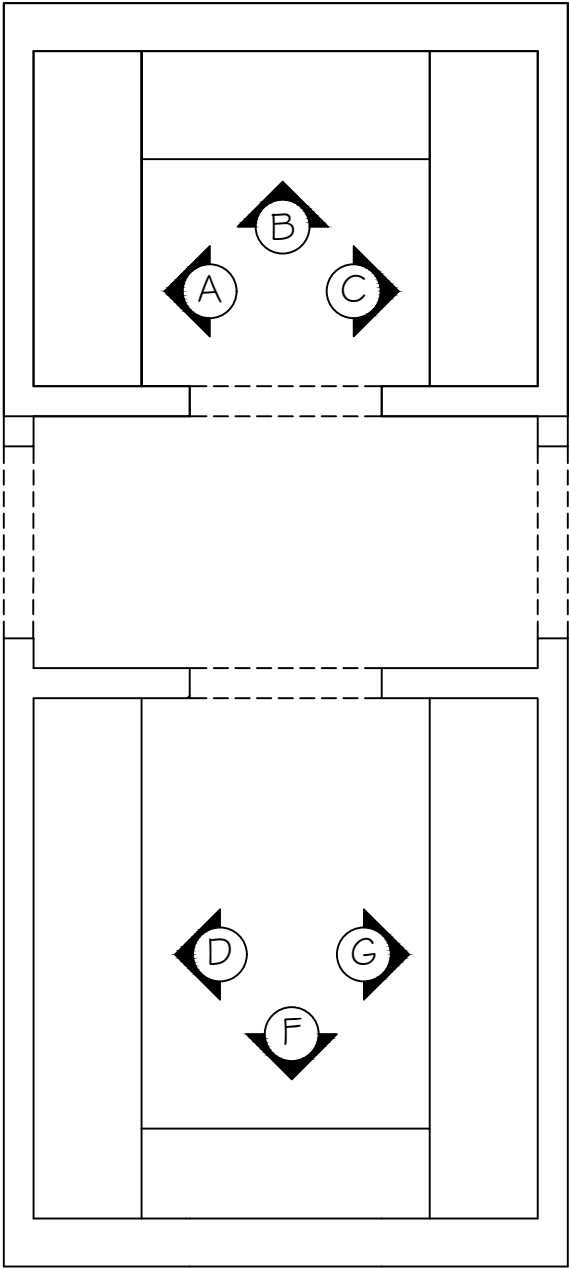

1 PRIMARY CLOSET FLOOR PLAN
SCALE: 3/8" = 1'-0"

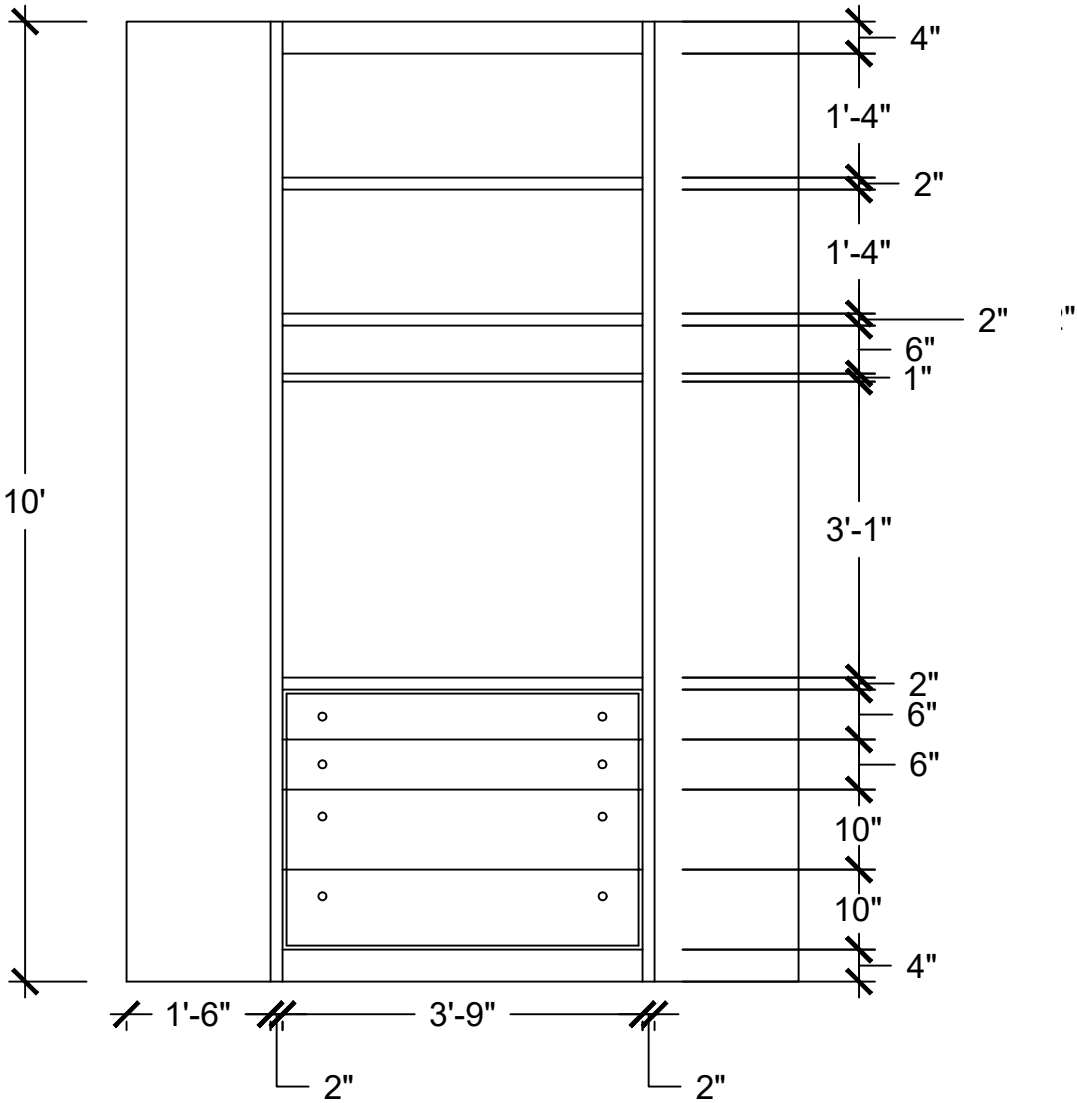


F PRIMARY CLOSET ELEVATION
SCALE: 1/2" = 1'-0"

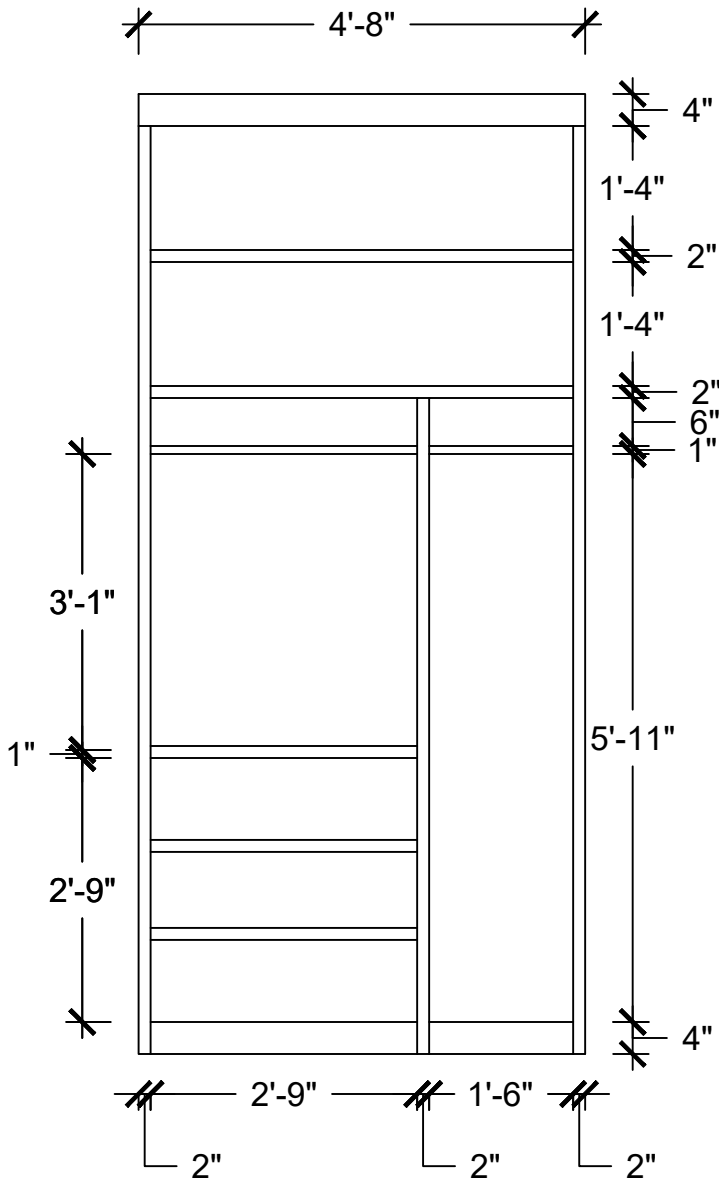


G PRIMARY CLOSET ELEVATION
SCALE: 1/2" = 1'-0"




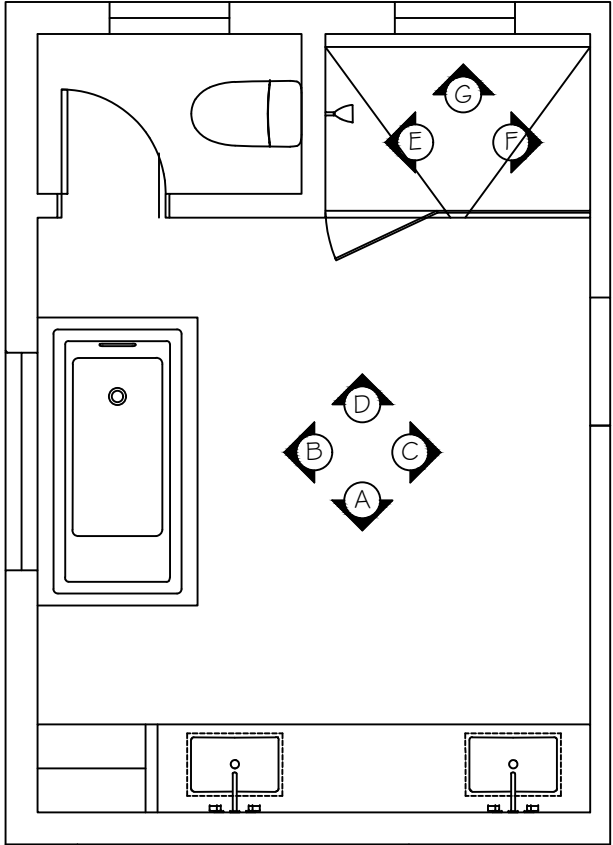

1 PRIMARY BATH FLOOR PLAN
SCALE: 1/4" = 1'-0"

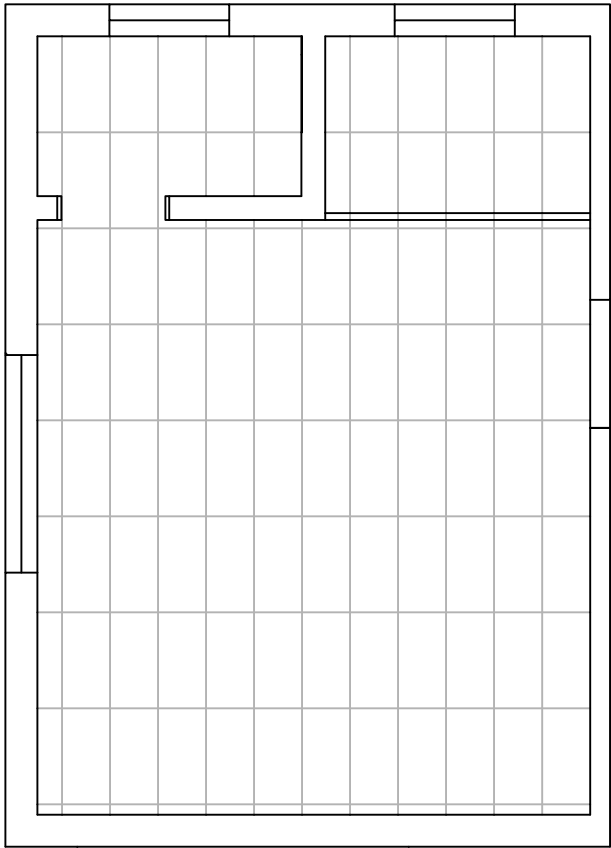


2 PRIMARY BATH FINISHPLAN
SCALE: 1/4" = 1'-0"

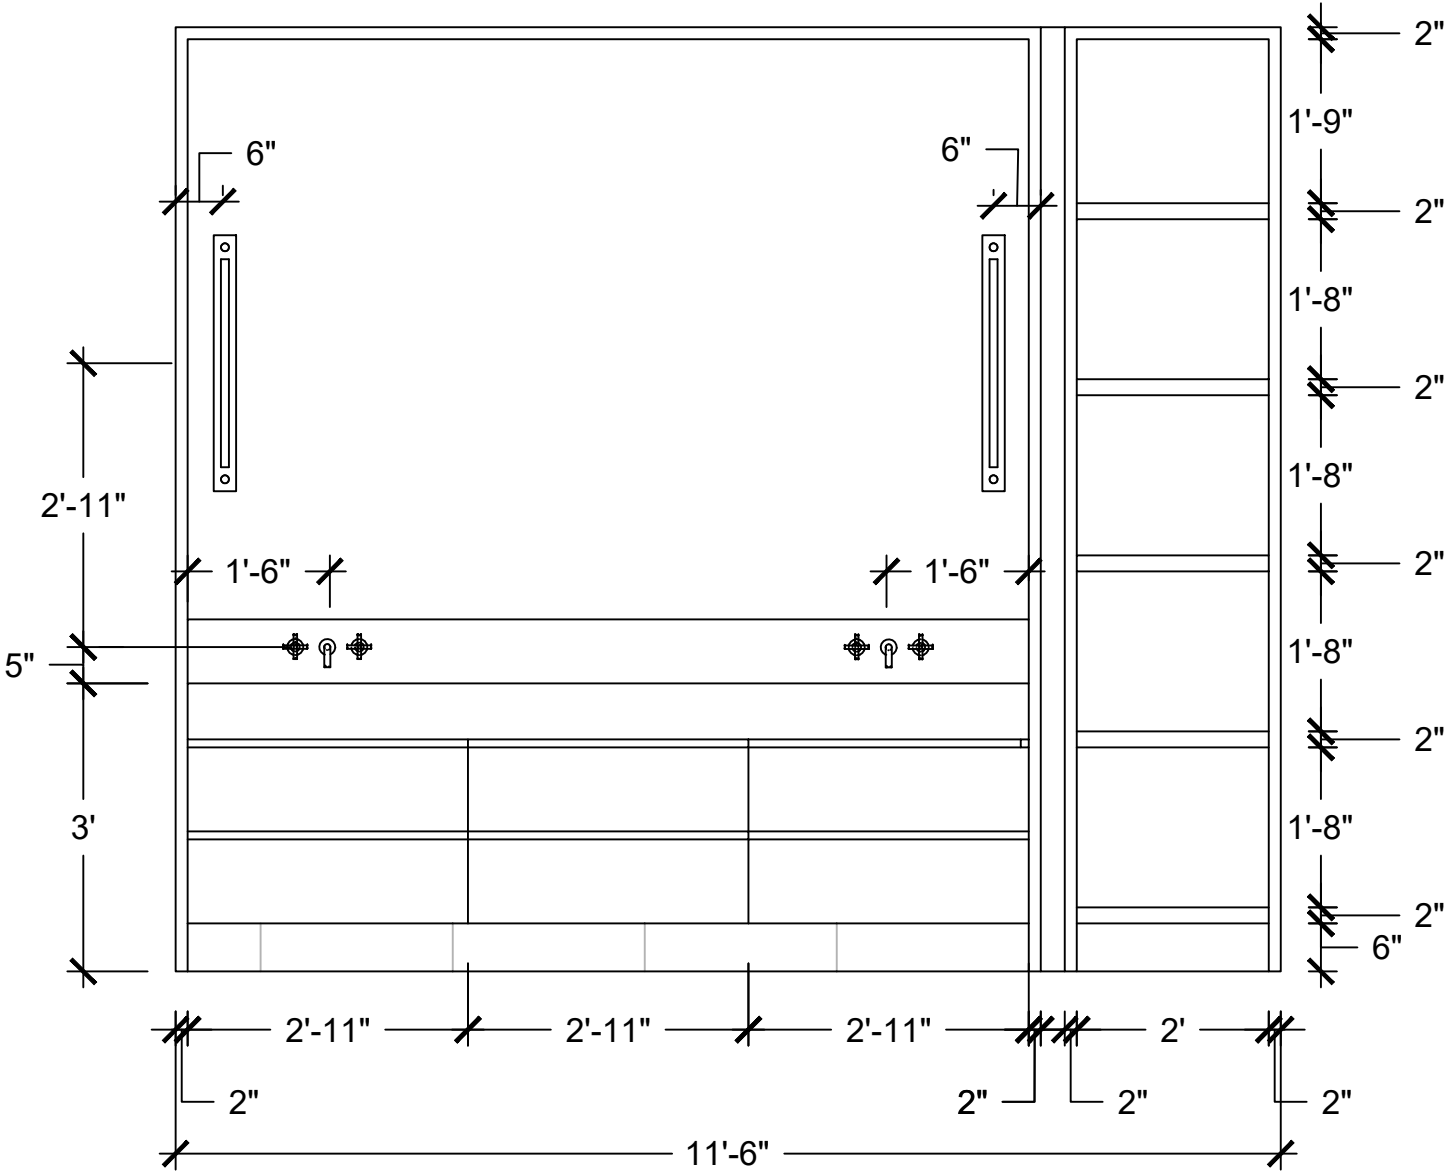


A PRIMARY BATH ELEVATION
SCALE: 1/2" = 1'-0"



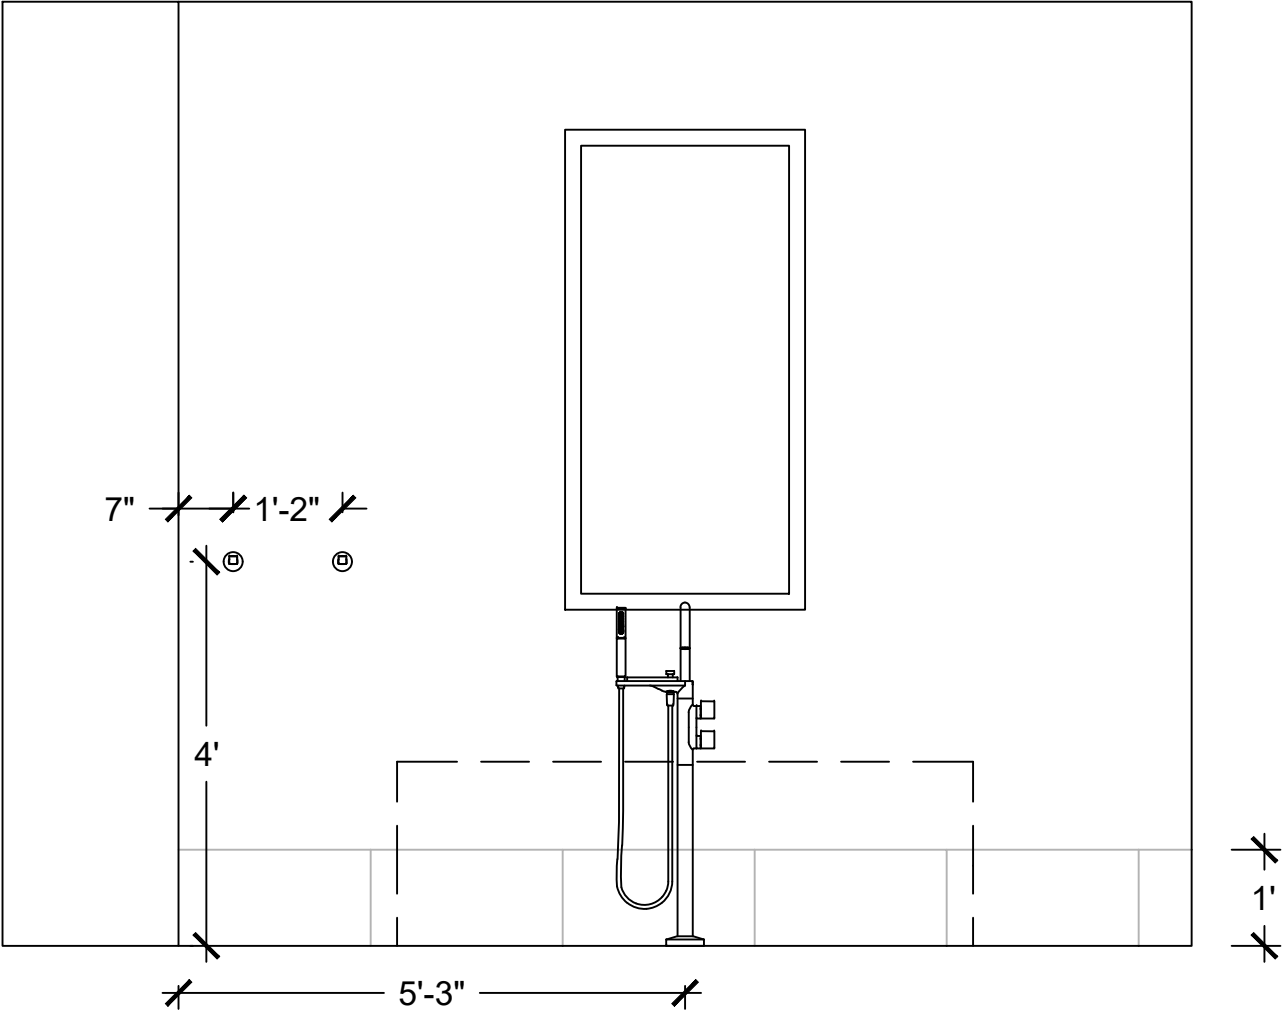

B PRIMARY BATH ELEVATION
SCALE: 1/2" = 1'-0"

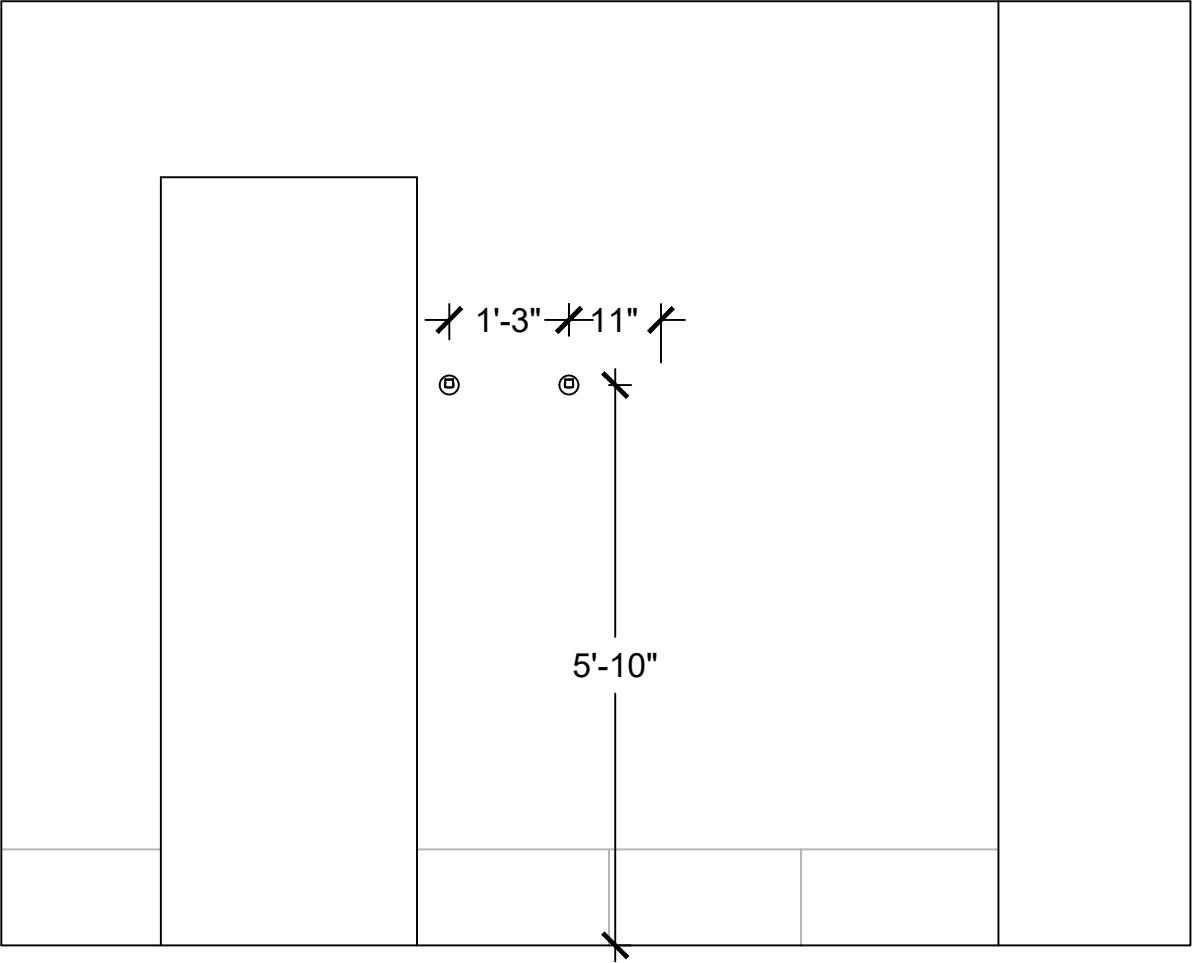


C PRIMARY BATH ELEVATION
SCALE: 1/2" = 1'-0"







D PRIMARY BATH ELEVATION
SCALE: 1/2" = 1'-0"

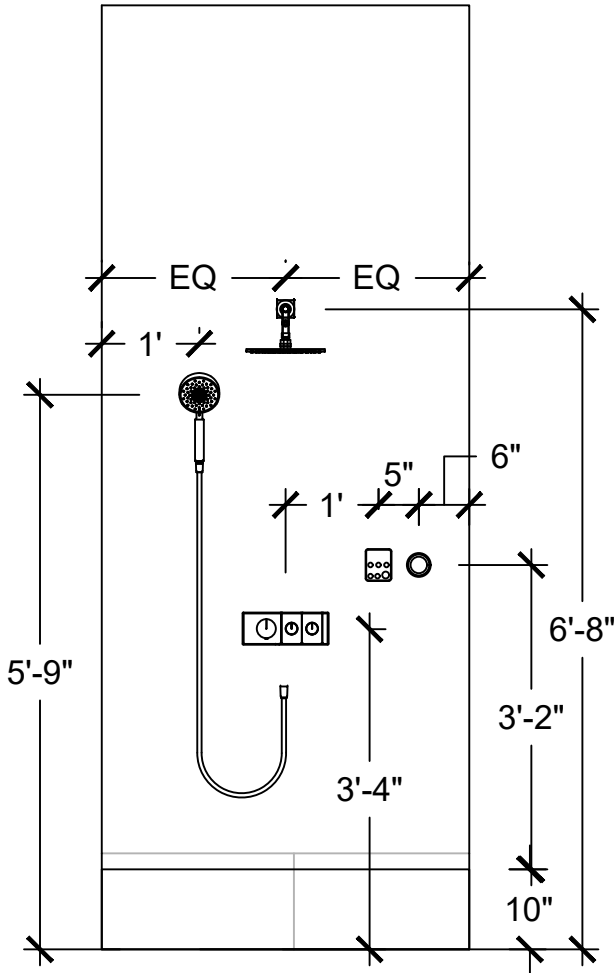

E PRIMARY BATH ELEVATION
SCALE: 1/2" = 1'-0"

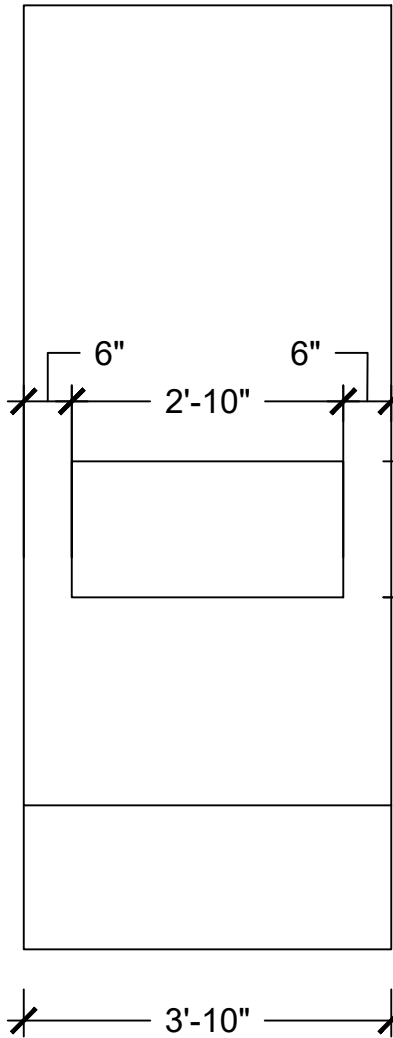


F PRIMARY BATH ELEVATION
SCALE: 1/2" = 1'-0"

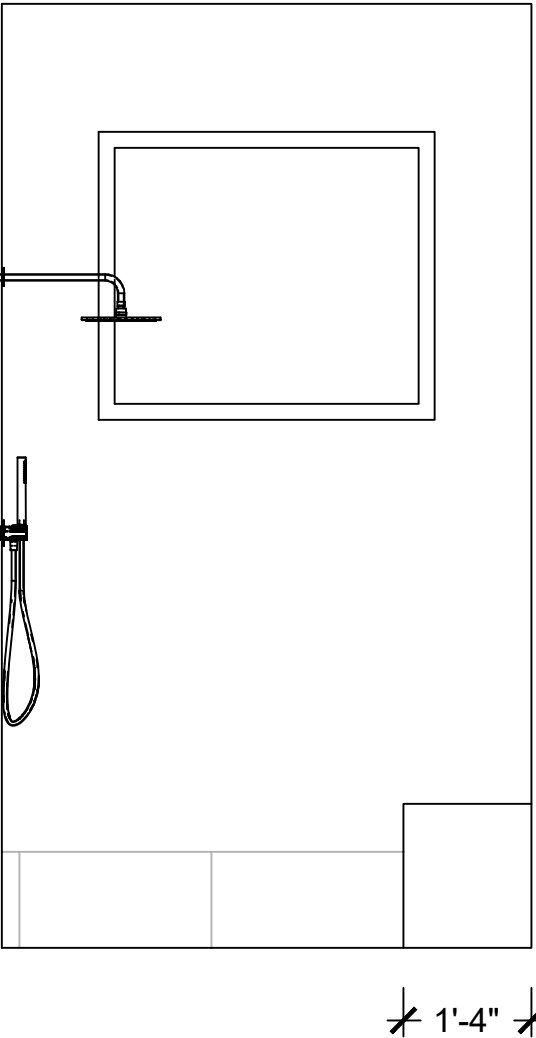


G PRIMARY BATH ELEVATION
SCALE: 1/2" = 1'-0"




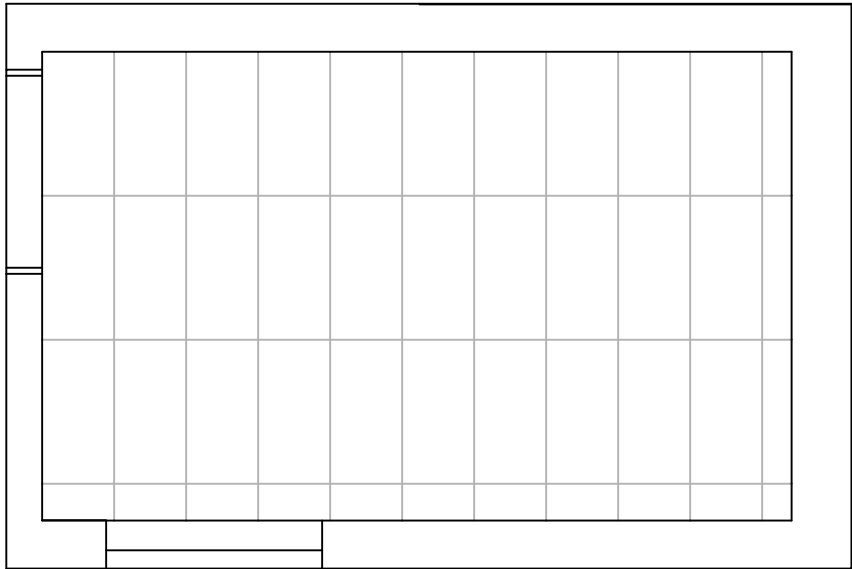

2 LAUNDRY FINISH PLAN
SCALE: 3/8" = 1'-0"

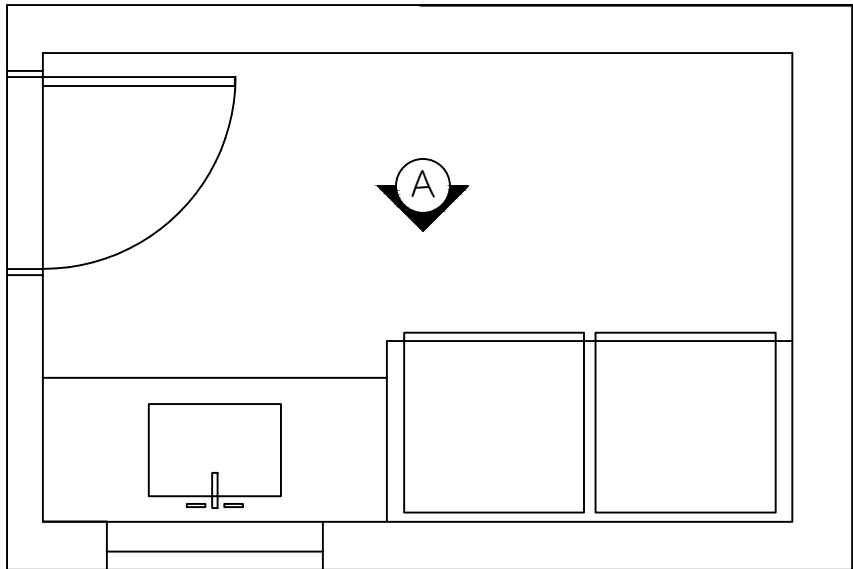


1 LAUNDRY FLOOR PLAN
SCALE: 3/8" = 1'-0"

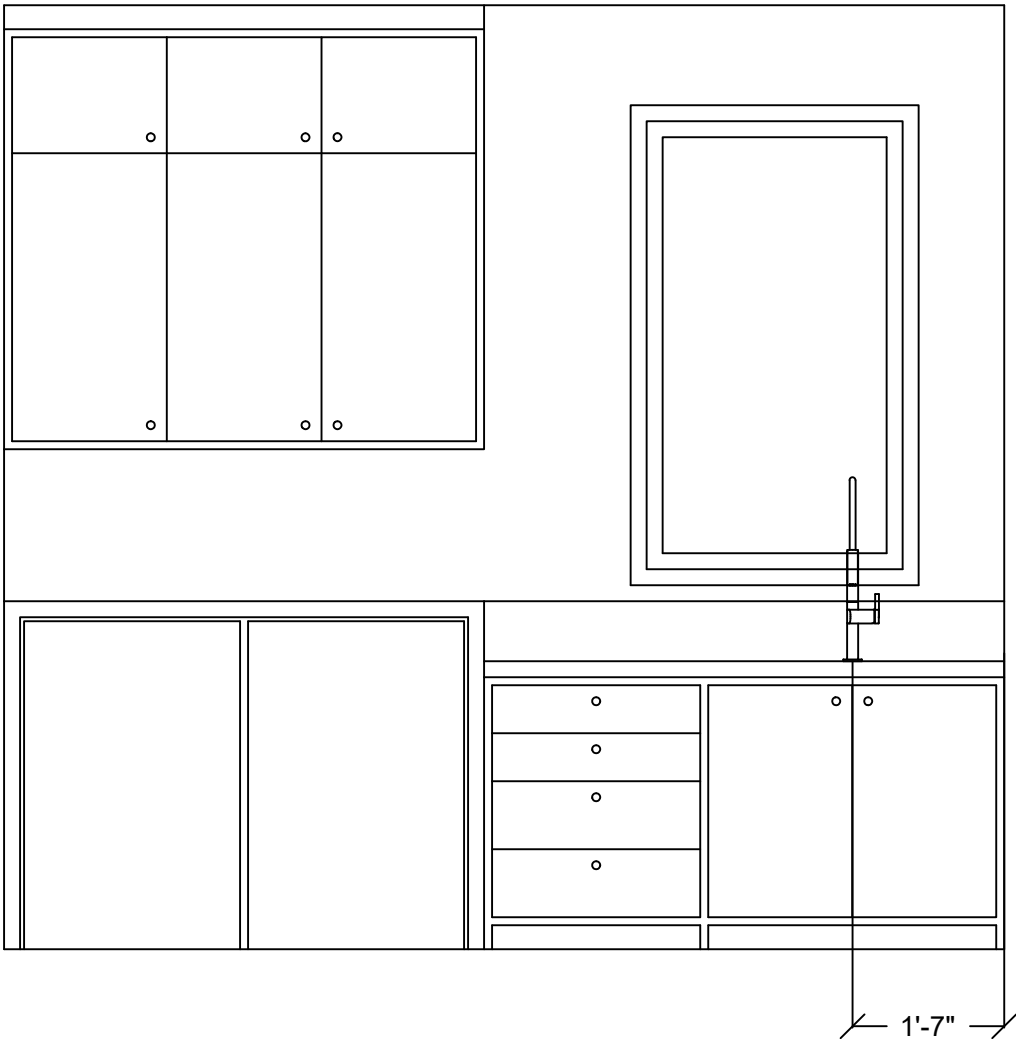


A LAUNDRY ELEVATION
SCALE: 1/2" = 1'-0"




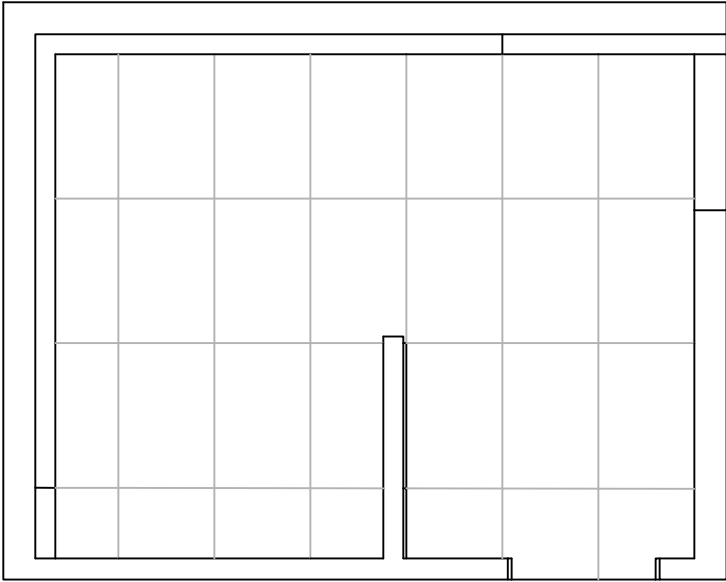

2 SAUNA ROOM FINISH PLAN
SCALE: 1/4" = 1'-0"

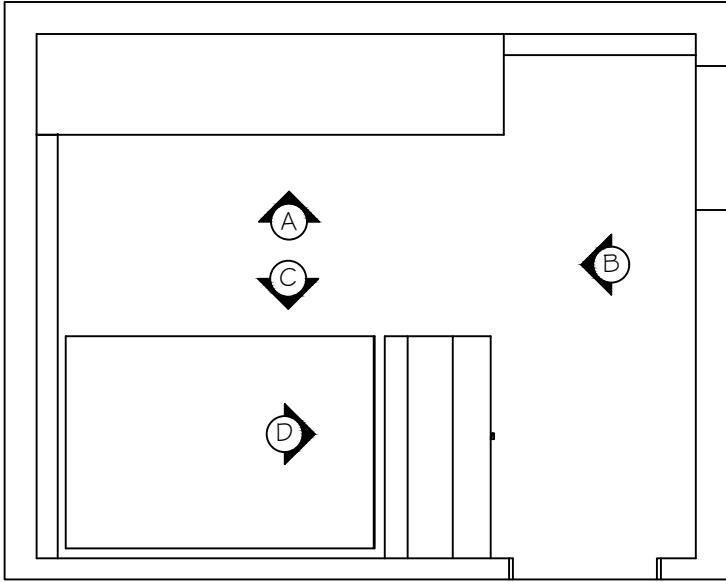


1 SAUNA ROOM FLOOR PLAN
SCALE: 1/4" = 1'-0"

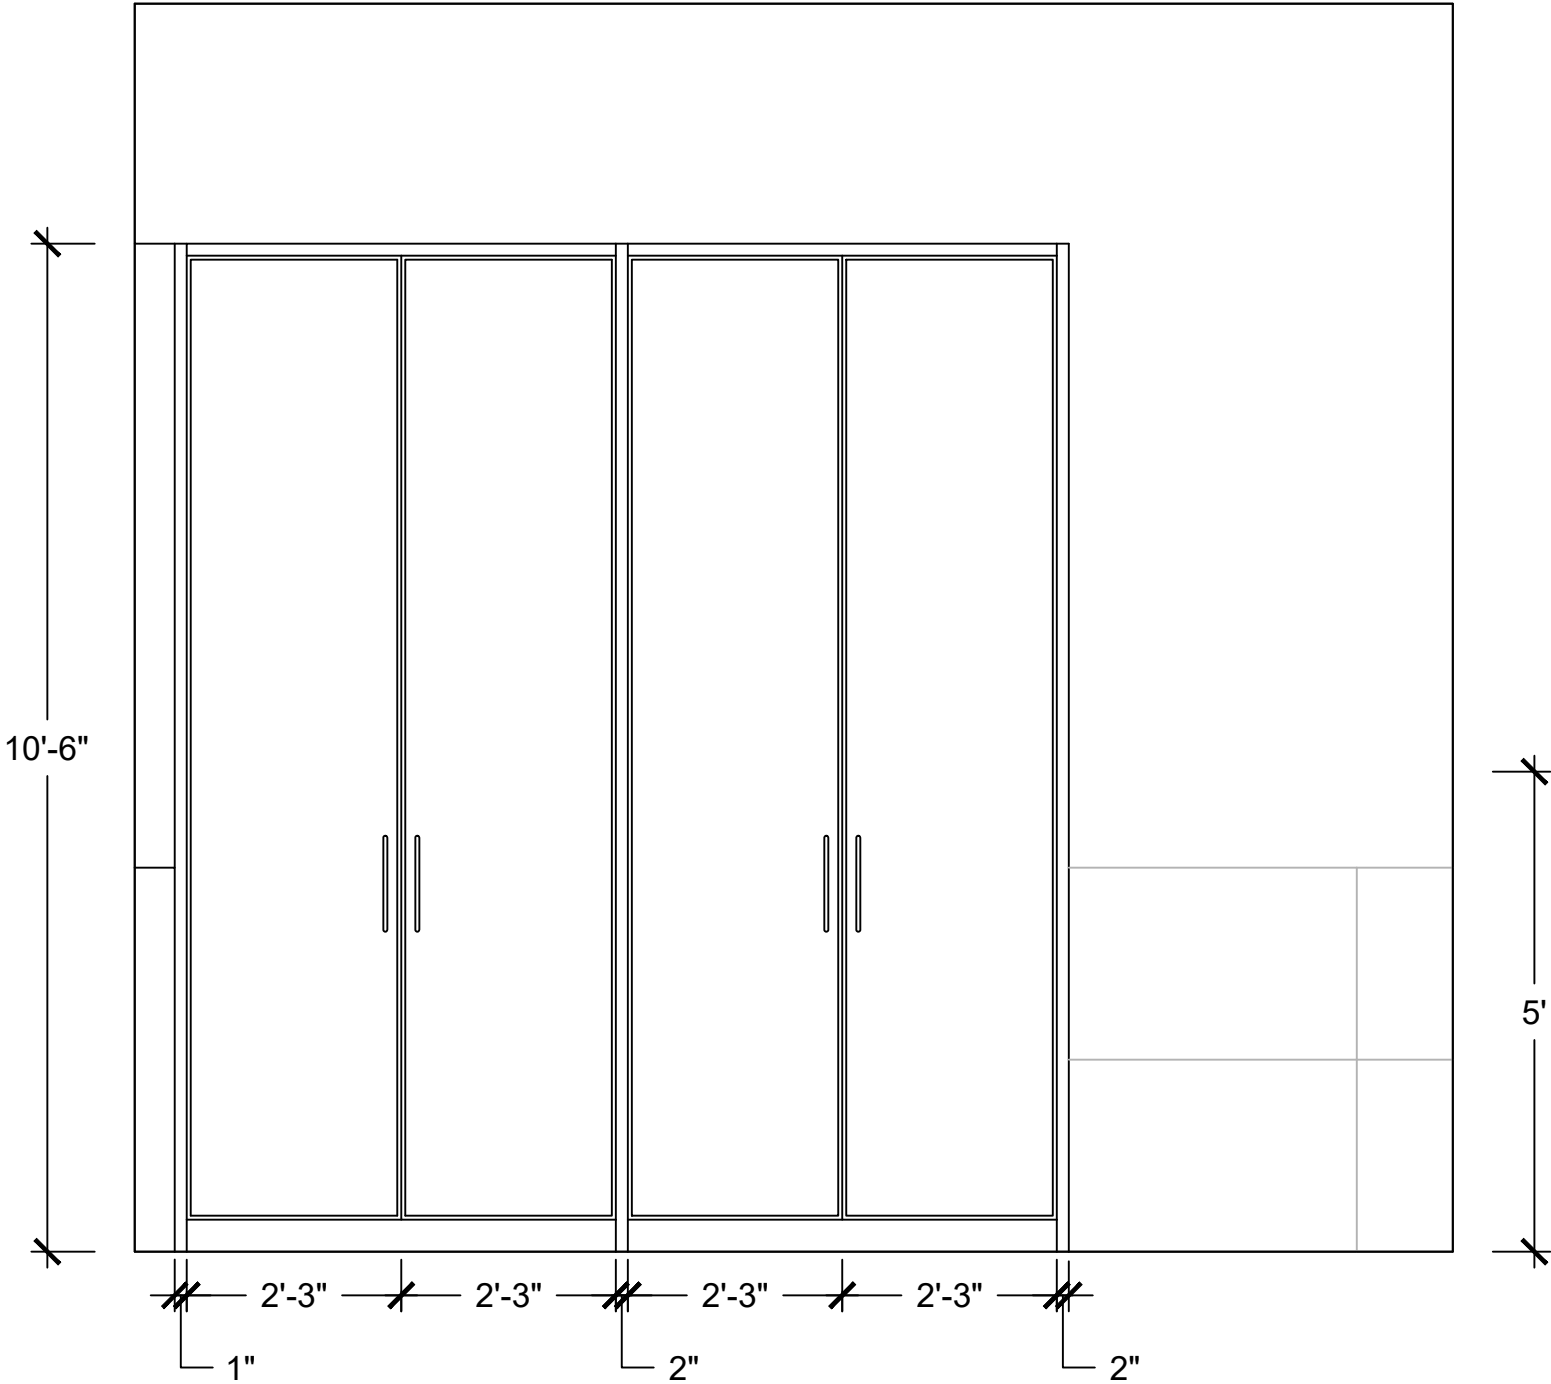


A SAUNA ROOM ELEVATION
SCALE: 1/2" = 1'-0"



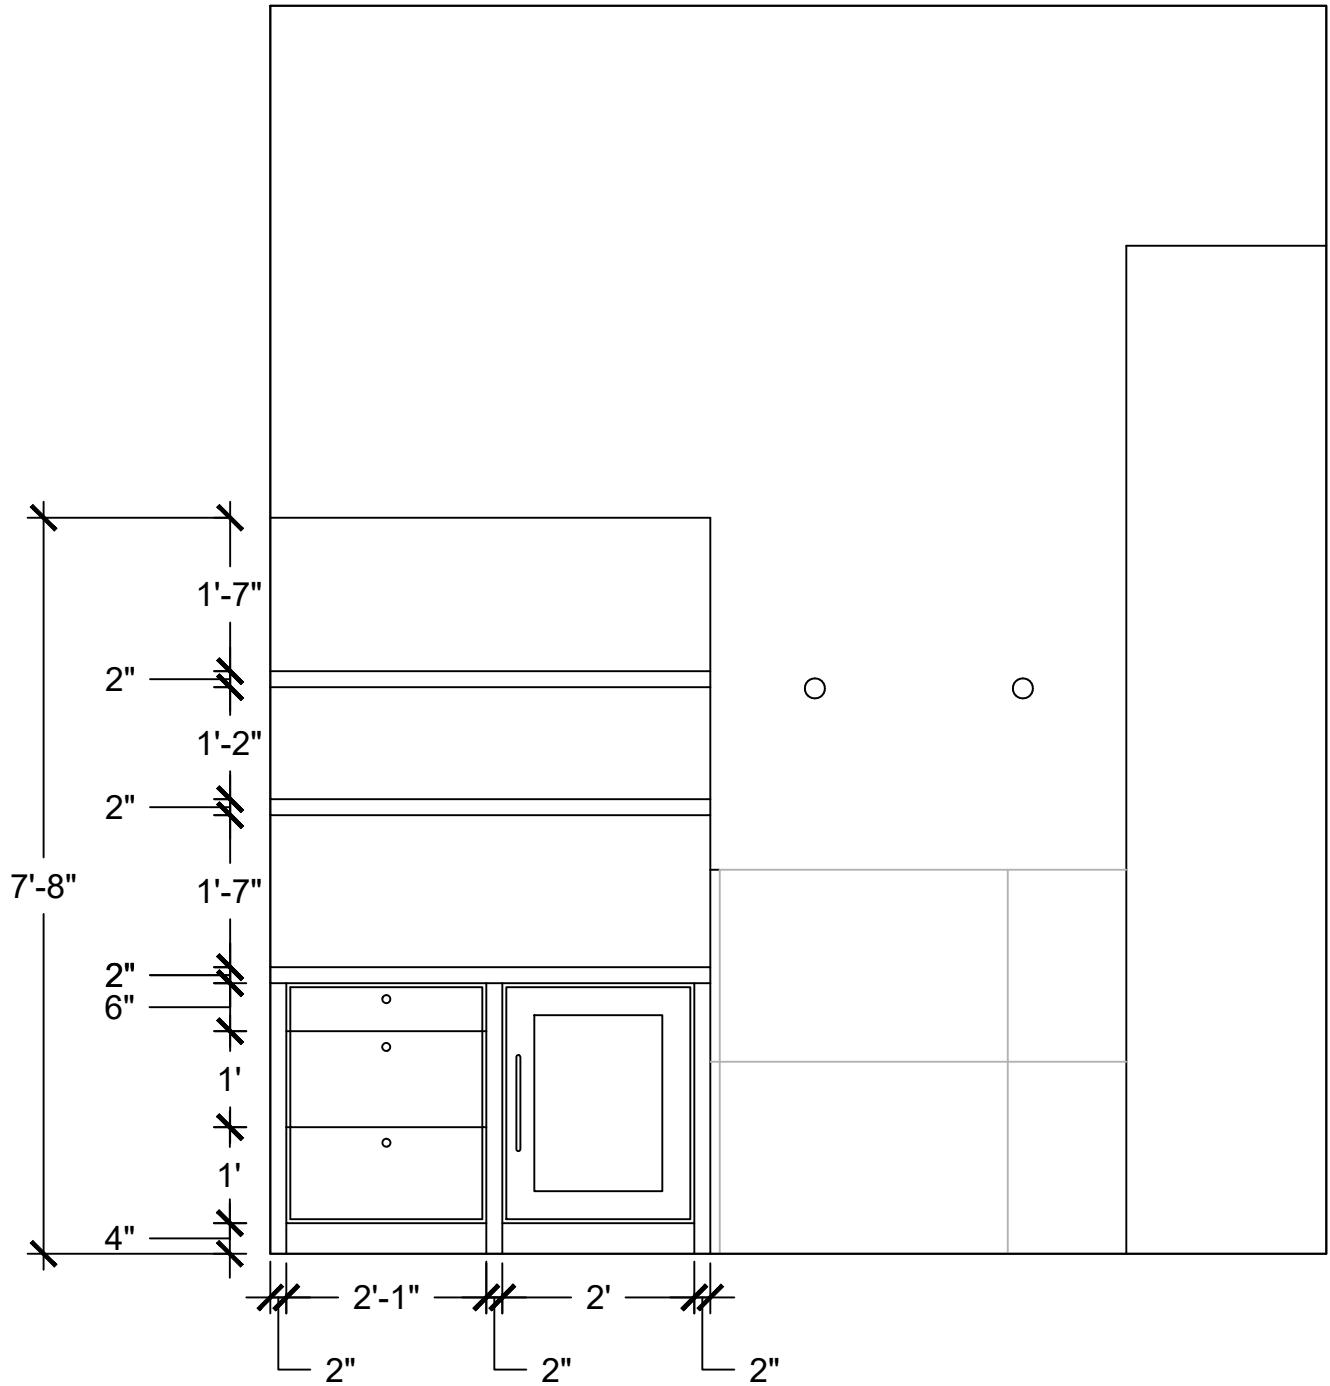


B SAUNA ROOM ELEVATION
SCALE: 1/2" = 1'-0"

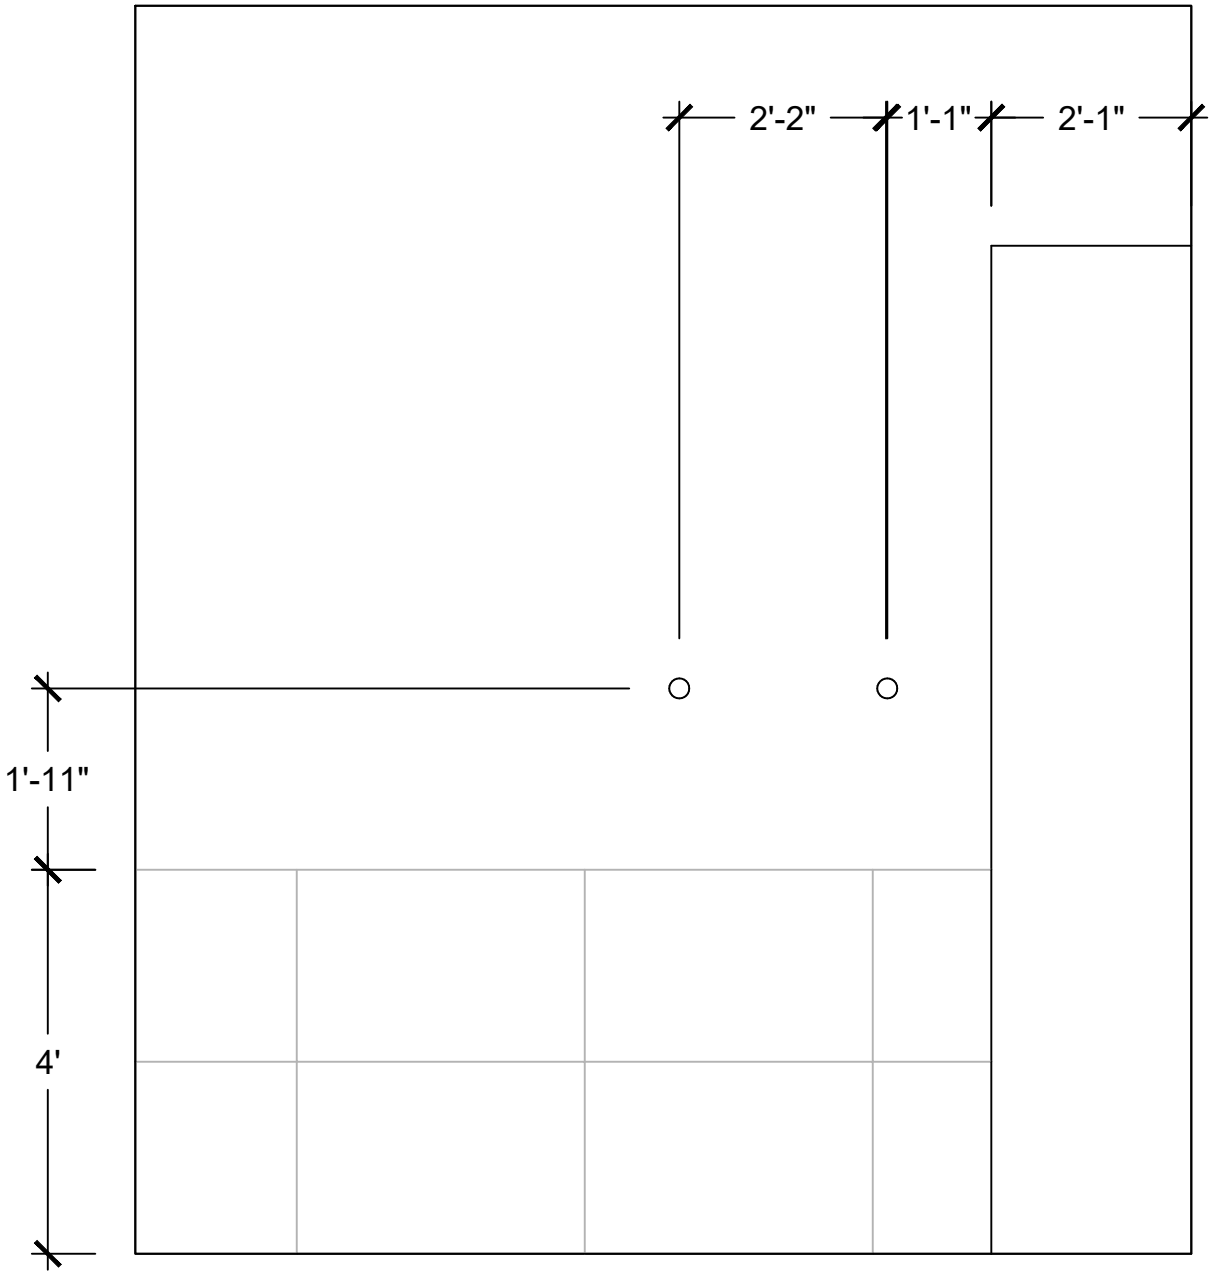


B SAUNA ROOM ELEVATION
SCALE: 1/2" = 1'-0"



 


C SAUNA ROOM ELEVATION
SCALE: 1/2" = 1'-0"

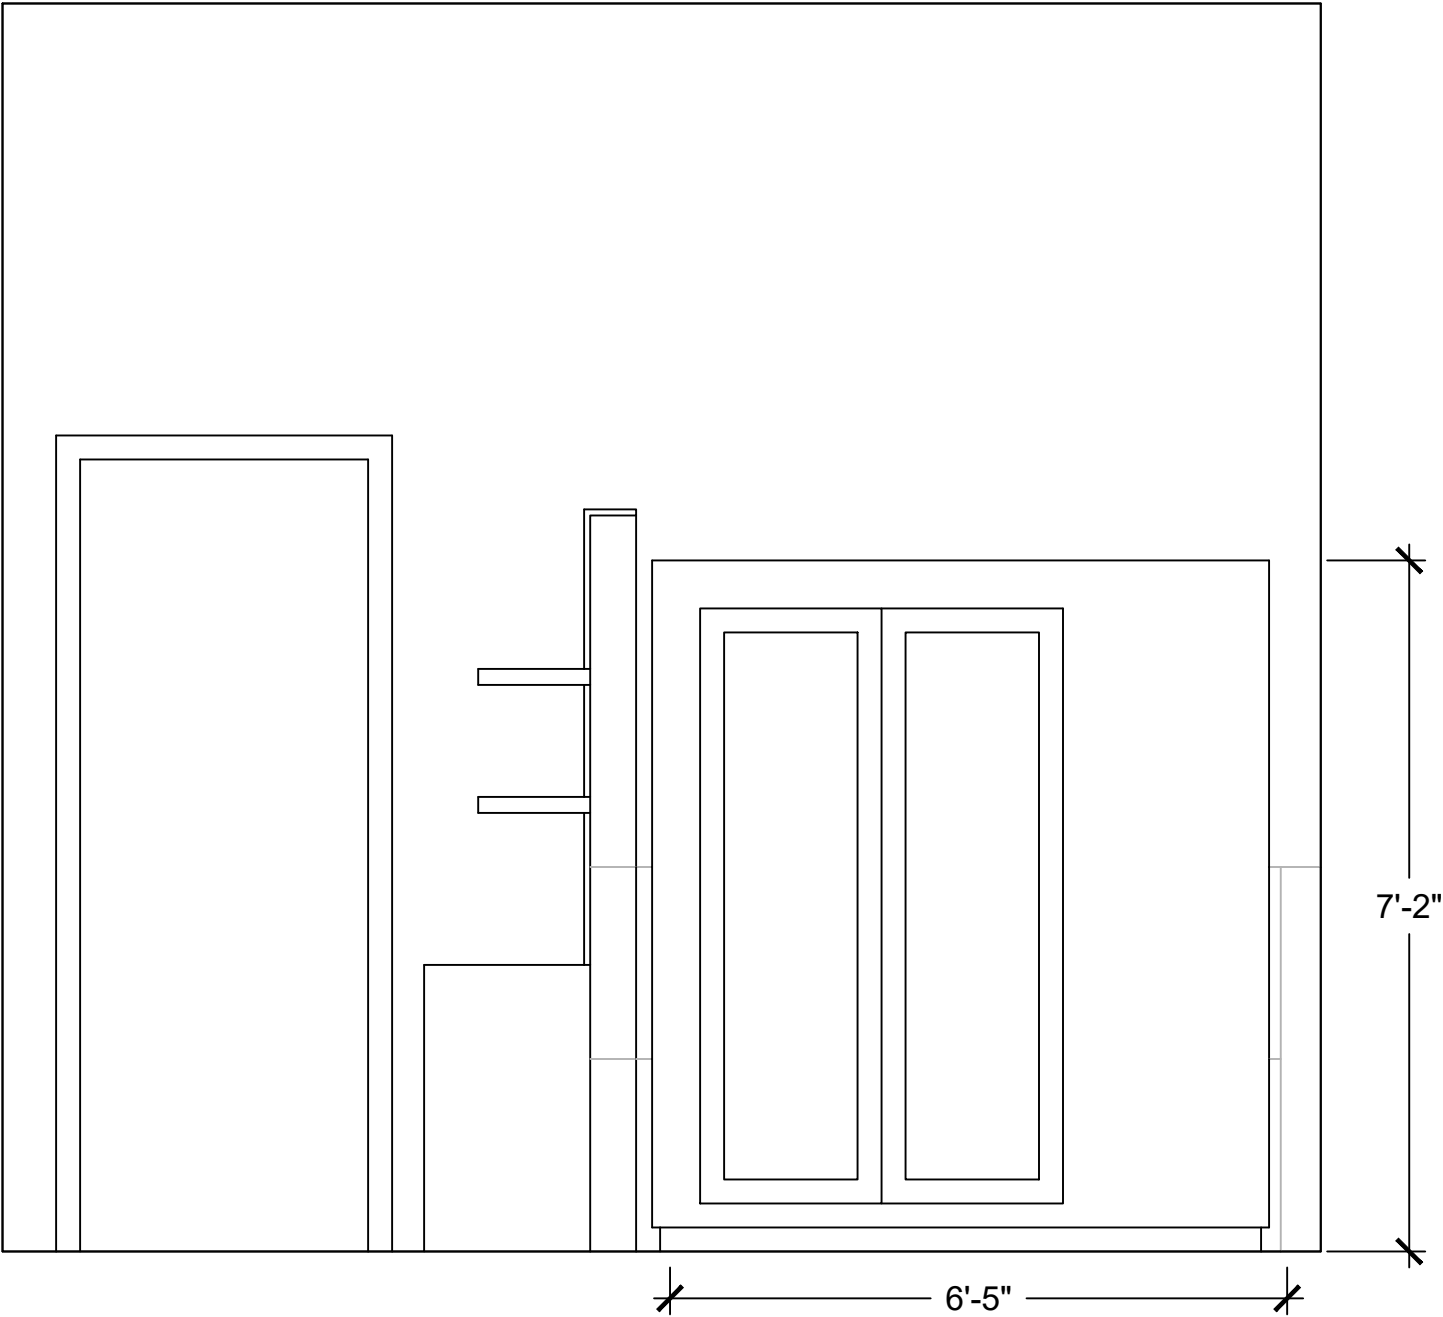

C SAUNA ROOM ELEVATION
SCALE: 1/2" = 1'-0"



WALL:LIMESTONE 24" X 36"
FLOOR, U.N.O.: LIMESTONE 24" X 36"

 


D SAUNA ROOM ELEVATION
SCALE: 1/2" = 1'-0"

PROJECT: DEL MONTE


FLOOR PLAN & ELEVATIONS

AS NOTED
03/17/2025



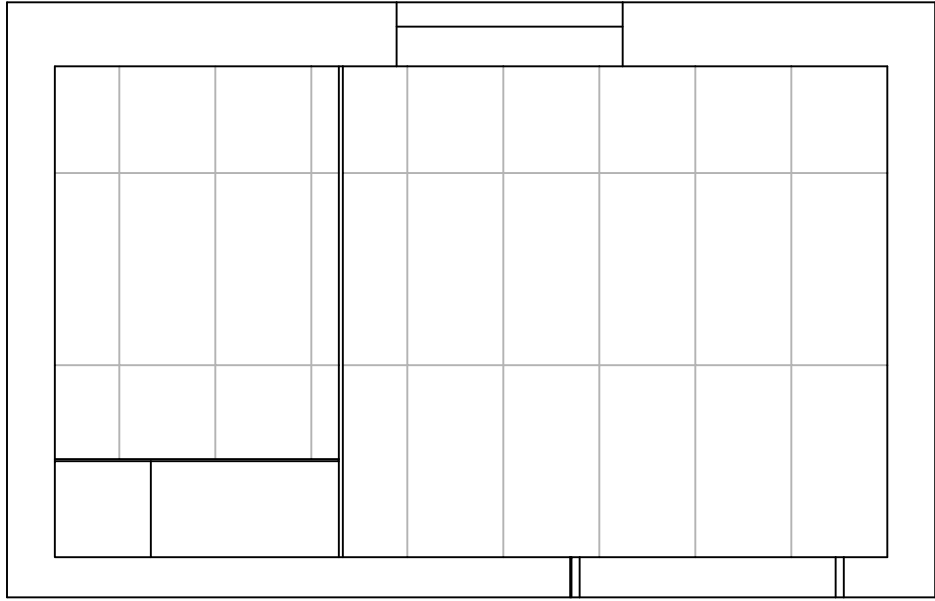


2 GUEST BATH FINISH PLAN
SCALE: 1/2" = 1'-0"

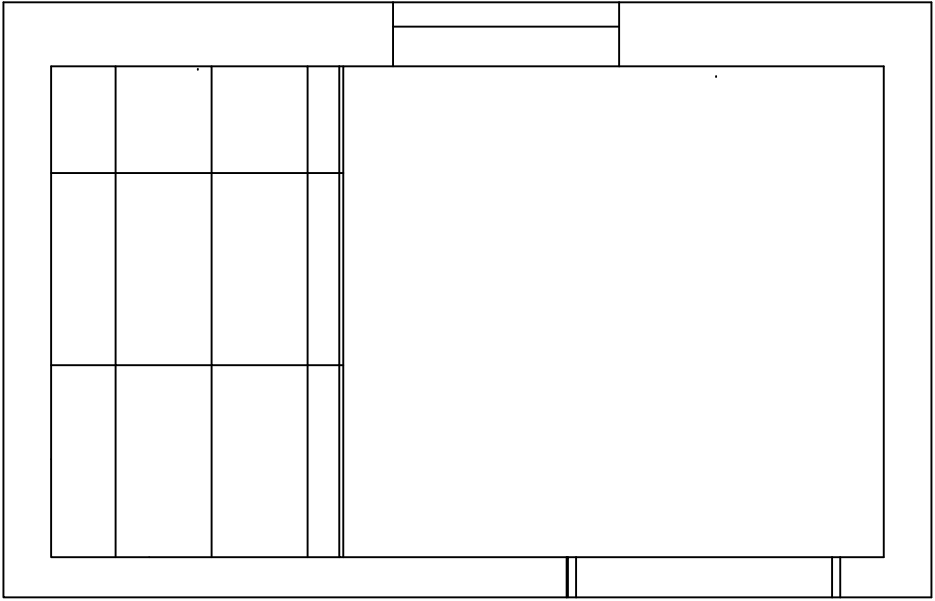


3 GUEST BATH FINISH PLAN - RCP
SCALE: 1/2" = 1'-0"

SHOWER CEILING: GASCOGNE BLUE 12" X 24"
SHOWER WALL: GASCOGNE BLUE 12" X 24"
FLOOR, U.N.O.: GASCOGNE BLUE 12" X 24"
BASE: 6" GASCOGNE BLUE

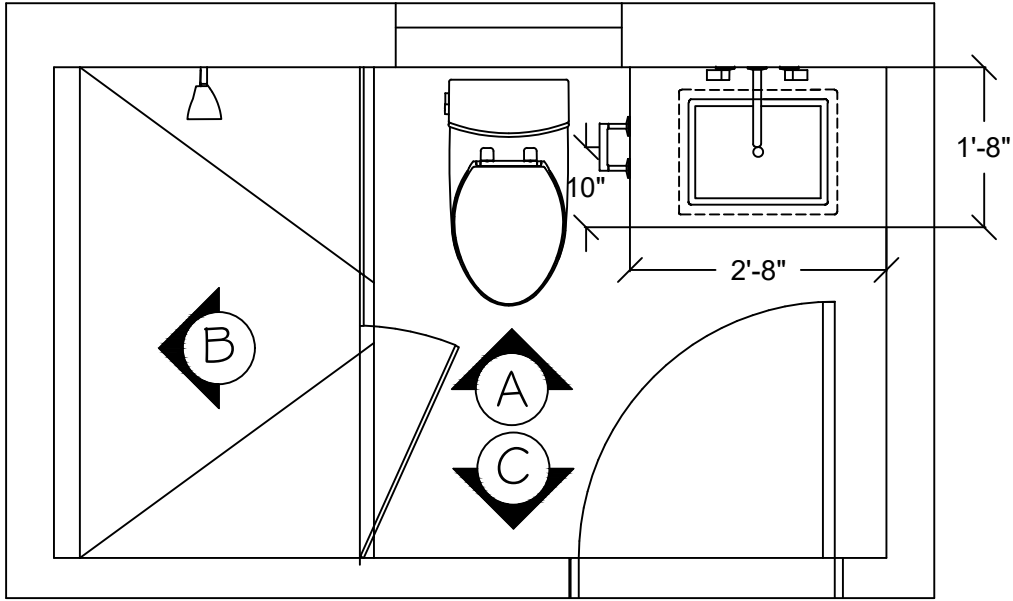



1 GUEST BATH FLOOR PLAN
SCALE: 1/2" = 1'-0"

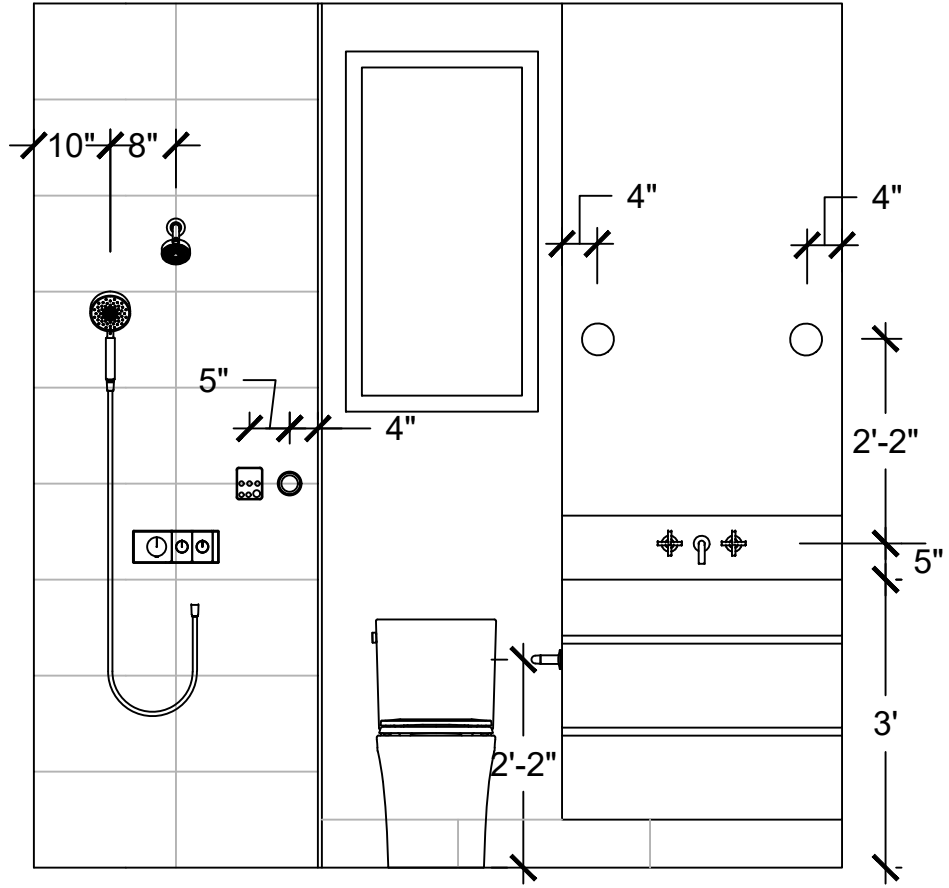


A GUEST BATH ELEVATION
SCALE: 1/2" = 1'-0"




SHOWER CEILING: GASCOGNE BLUE 12" X 24"
SHOWER WALL:GASCOGNE BLUE 12" X 24"
FLOOR, U.N.O.: GASCOGNE BLUE 12" X 24"
BASE: 6" GASCOGNE BLUE

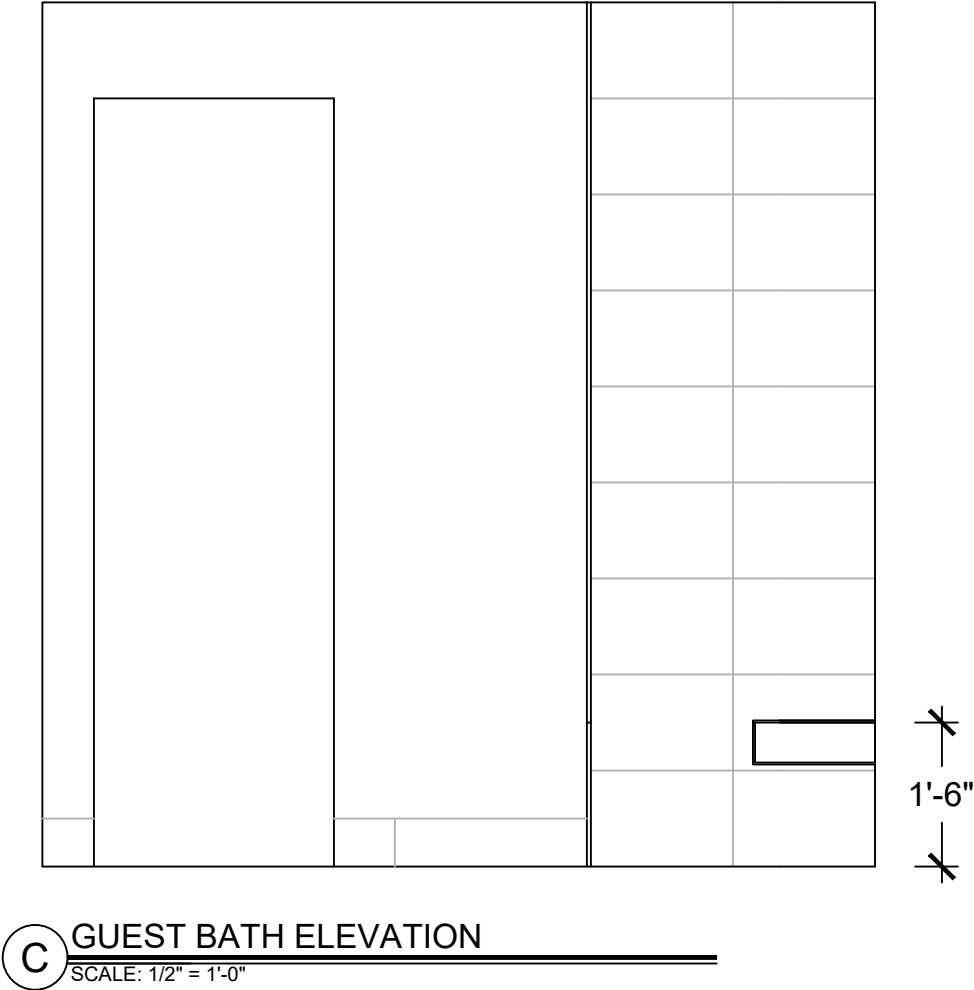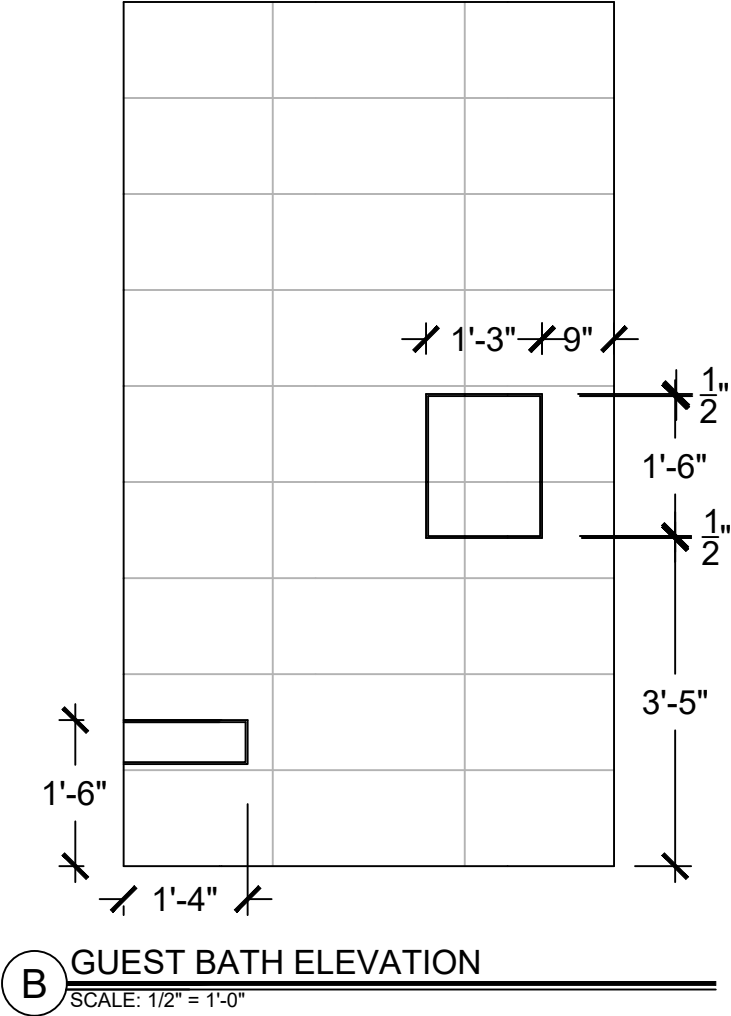


SHOWER WALL: CELINE 2"X6" FIELD TILE
WALL TRIM: CELINE .5" X 8" JOLLY
FLOOR, U.N.O.: GASCOGNE BLUE 12" X 24"
BASE, U.N.O.: 6" GASCOGNE BLUE

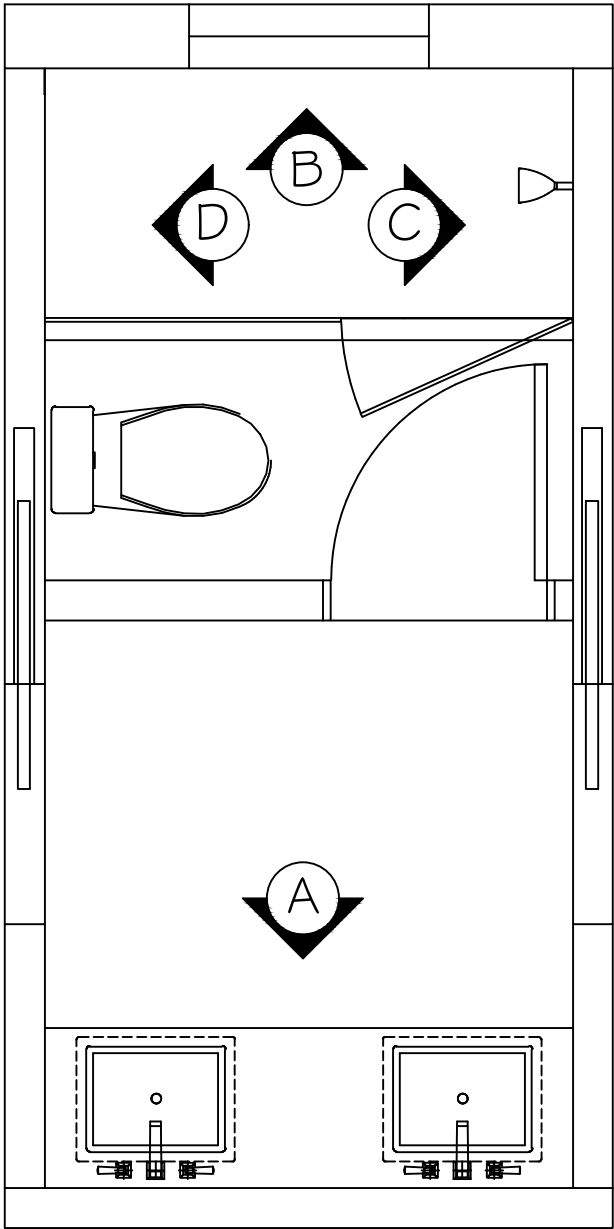

1 J&J BATH FLOOR PLAN
SCALE: 1/2" = 1'-0"

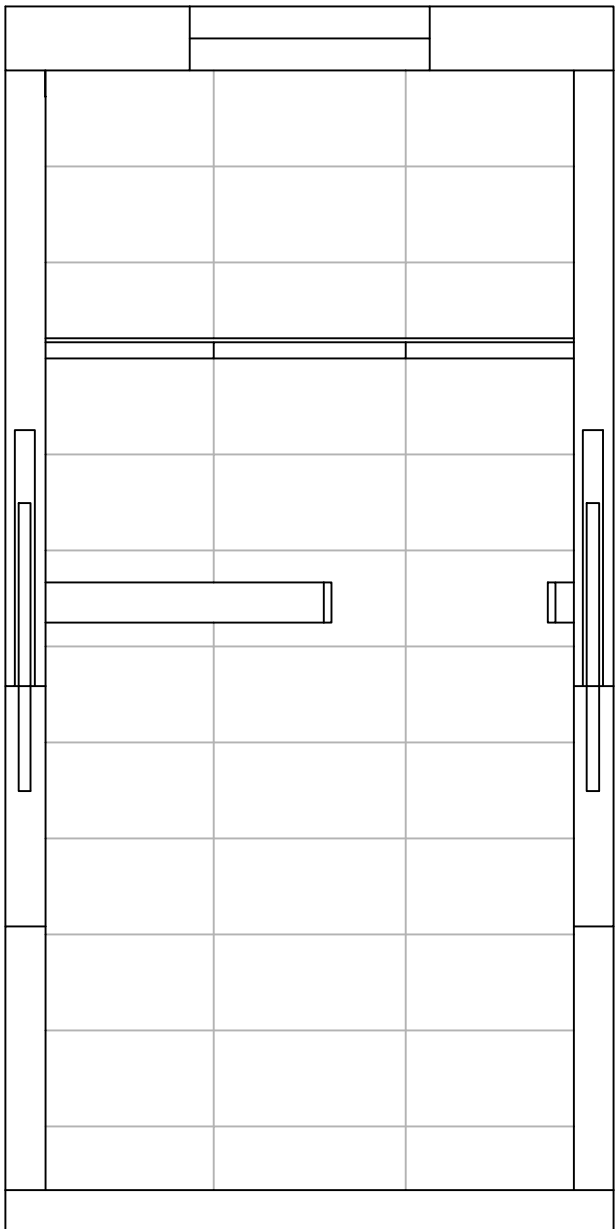


2 J&J BATH FINISH PLAN
SCALE: 1/2" = 1'-0"

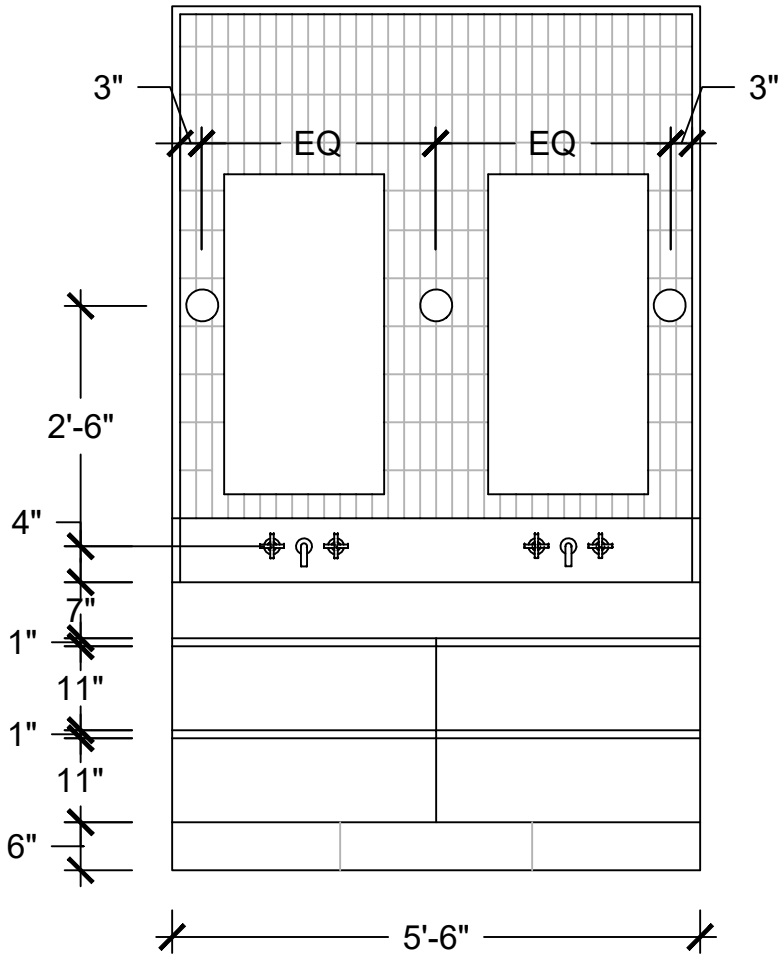


A J&J BATH ELEVATION
SCALE: 1/2" = 1'-0"



SHOWER WALL: CELINE 2"X6" FIELD TILE
WALL TRIM: CELINE .5" X 8" JOLLY
FLOOR, U.N.O.: GASCOGNE BLUE 12" X 24"
BASE, U.N.O.: 6" GASCOGNE BLUE

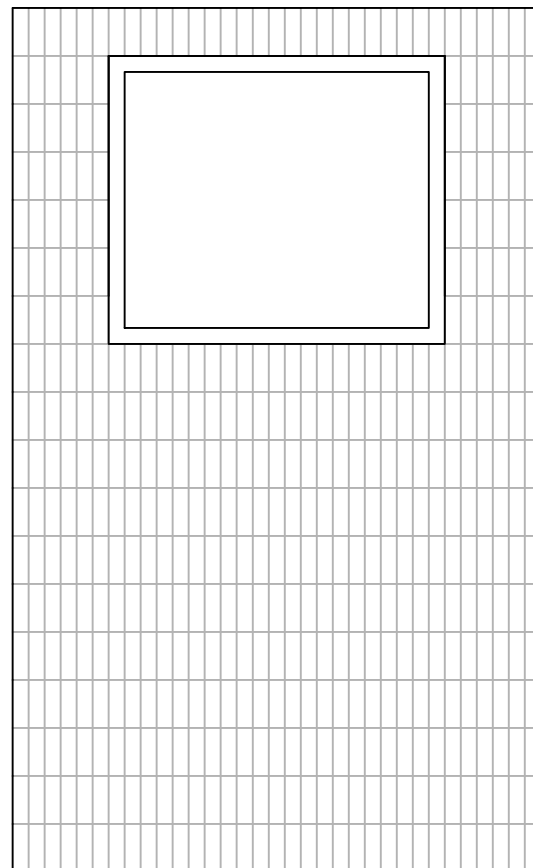

B J&J BATH ELEVATION
SCALE: 1/2" = 1'-0"

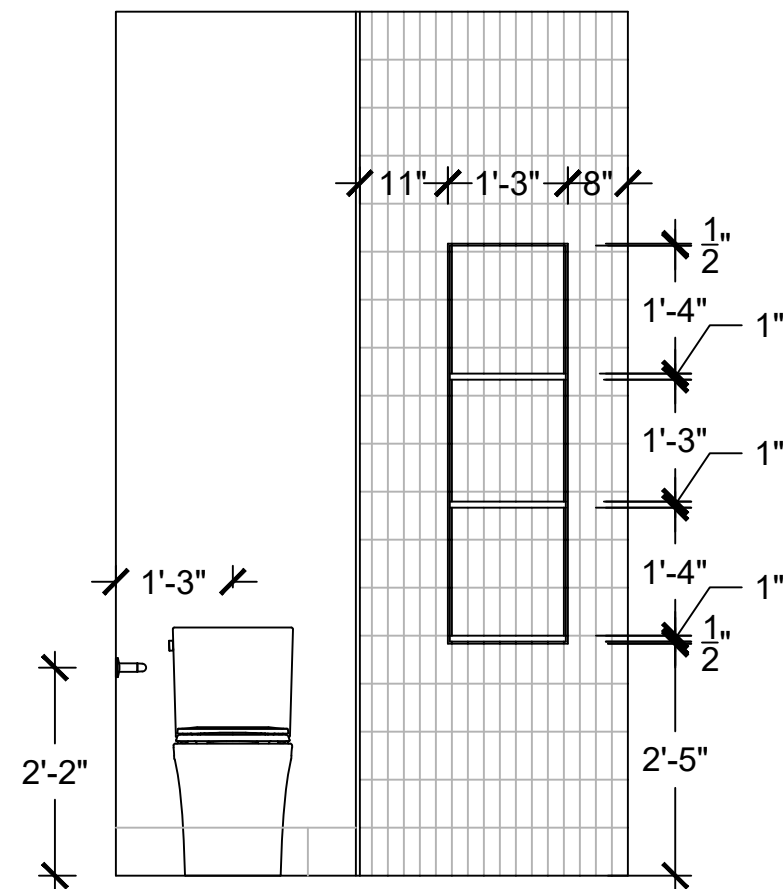

C J&J BATH ELEVATION
SCALE: 1/2" = 1'-0"

PROJECT: DEL MONTE

FLOOR PLAN & ELEVATIONS

AS NOTED
03/17/2025

